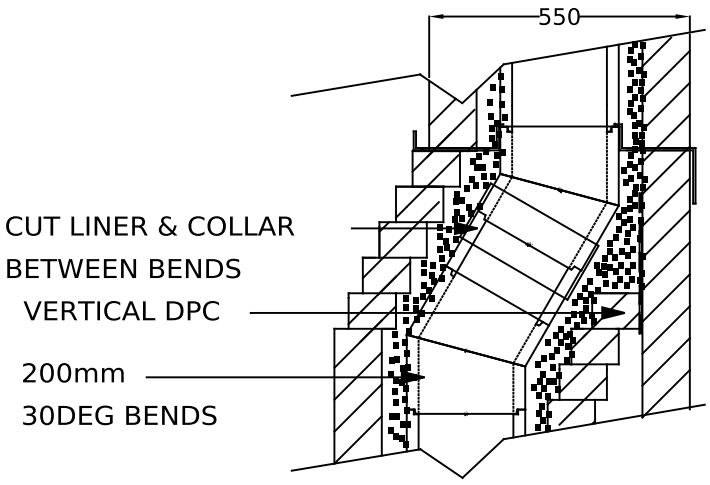

OPTIONAL BACK OFFSET AT ROOF

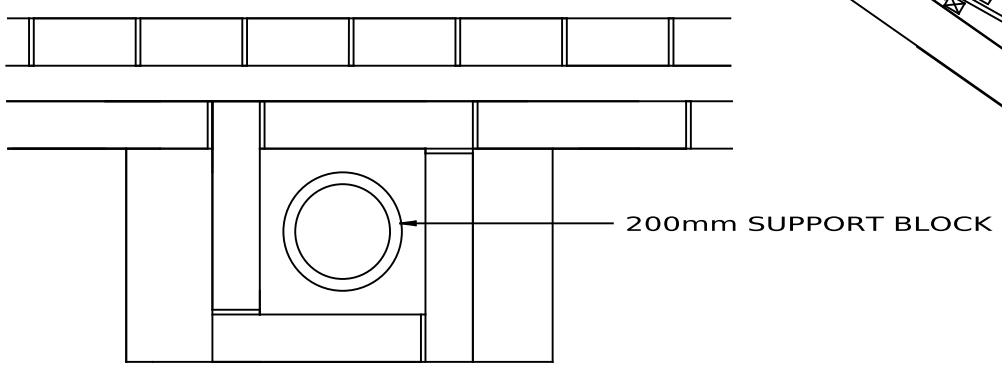

PLAN ABOVE SLAB LINTEL

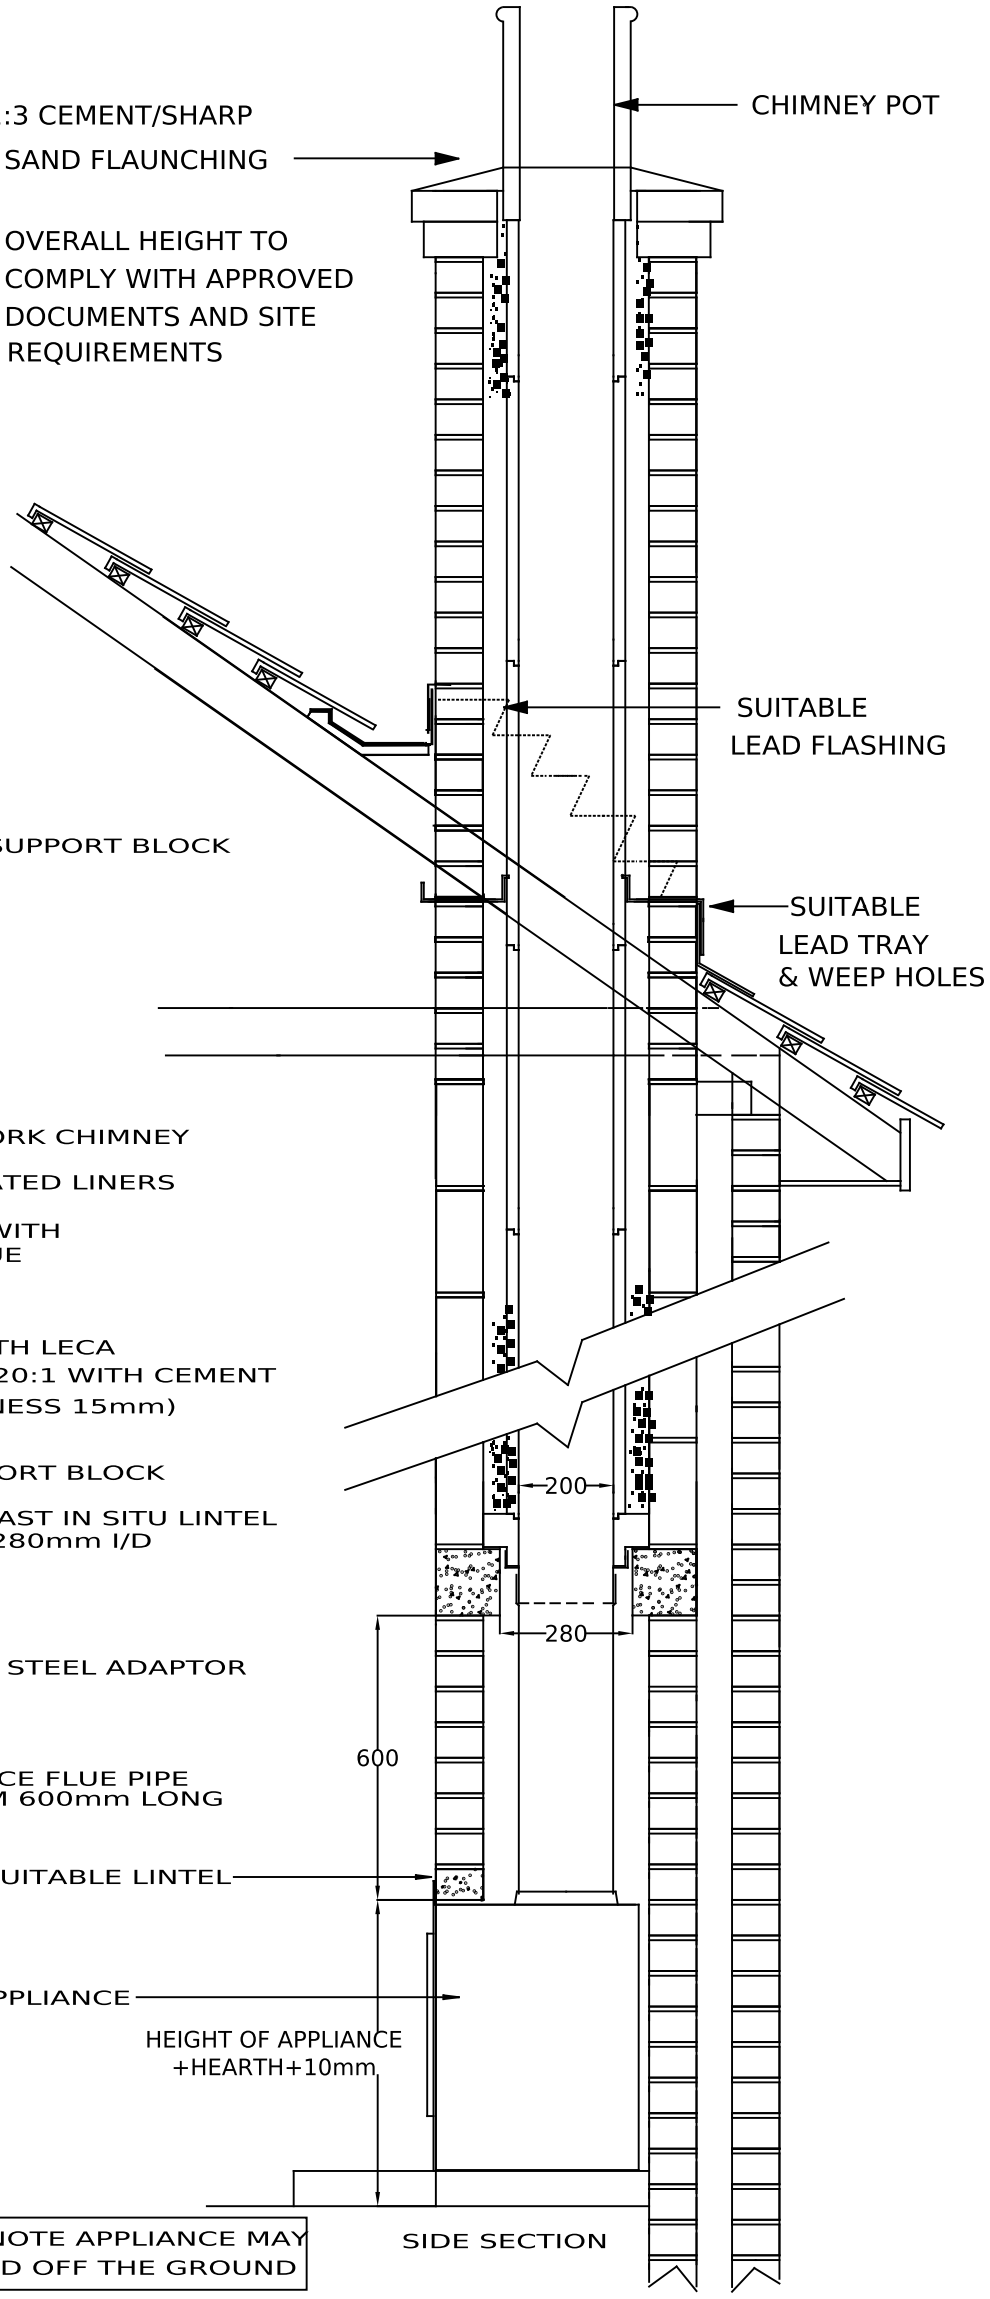

PLEASE NOTE APPLIANCE MAY BE RAISED OFF THE GROUND

SIDE SECTION

DRAWING TITLE ISOKERN STANDARD 200mm LINER SYSTEM CONNECTING TO AN INSET APPLIANCE	
DRAWING NO	Std 1c INSET
SCALE	1:20
DATE	01-08-14