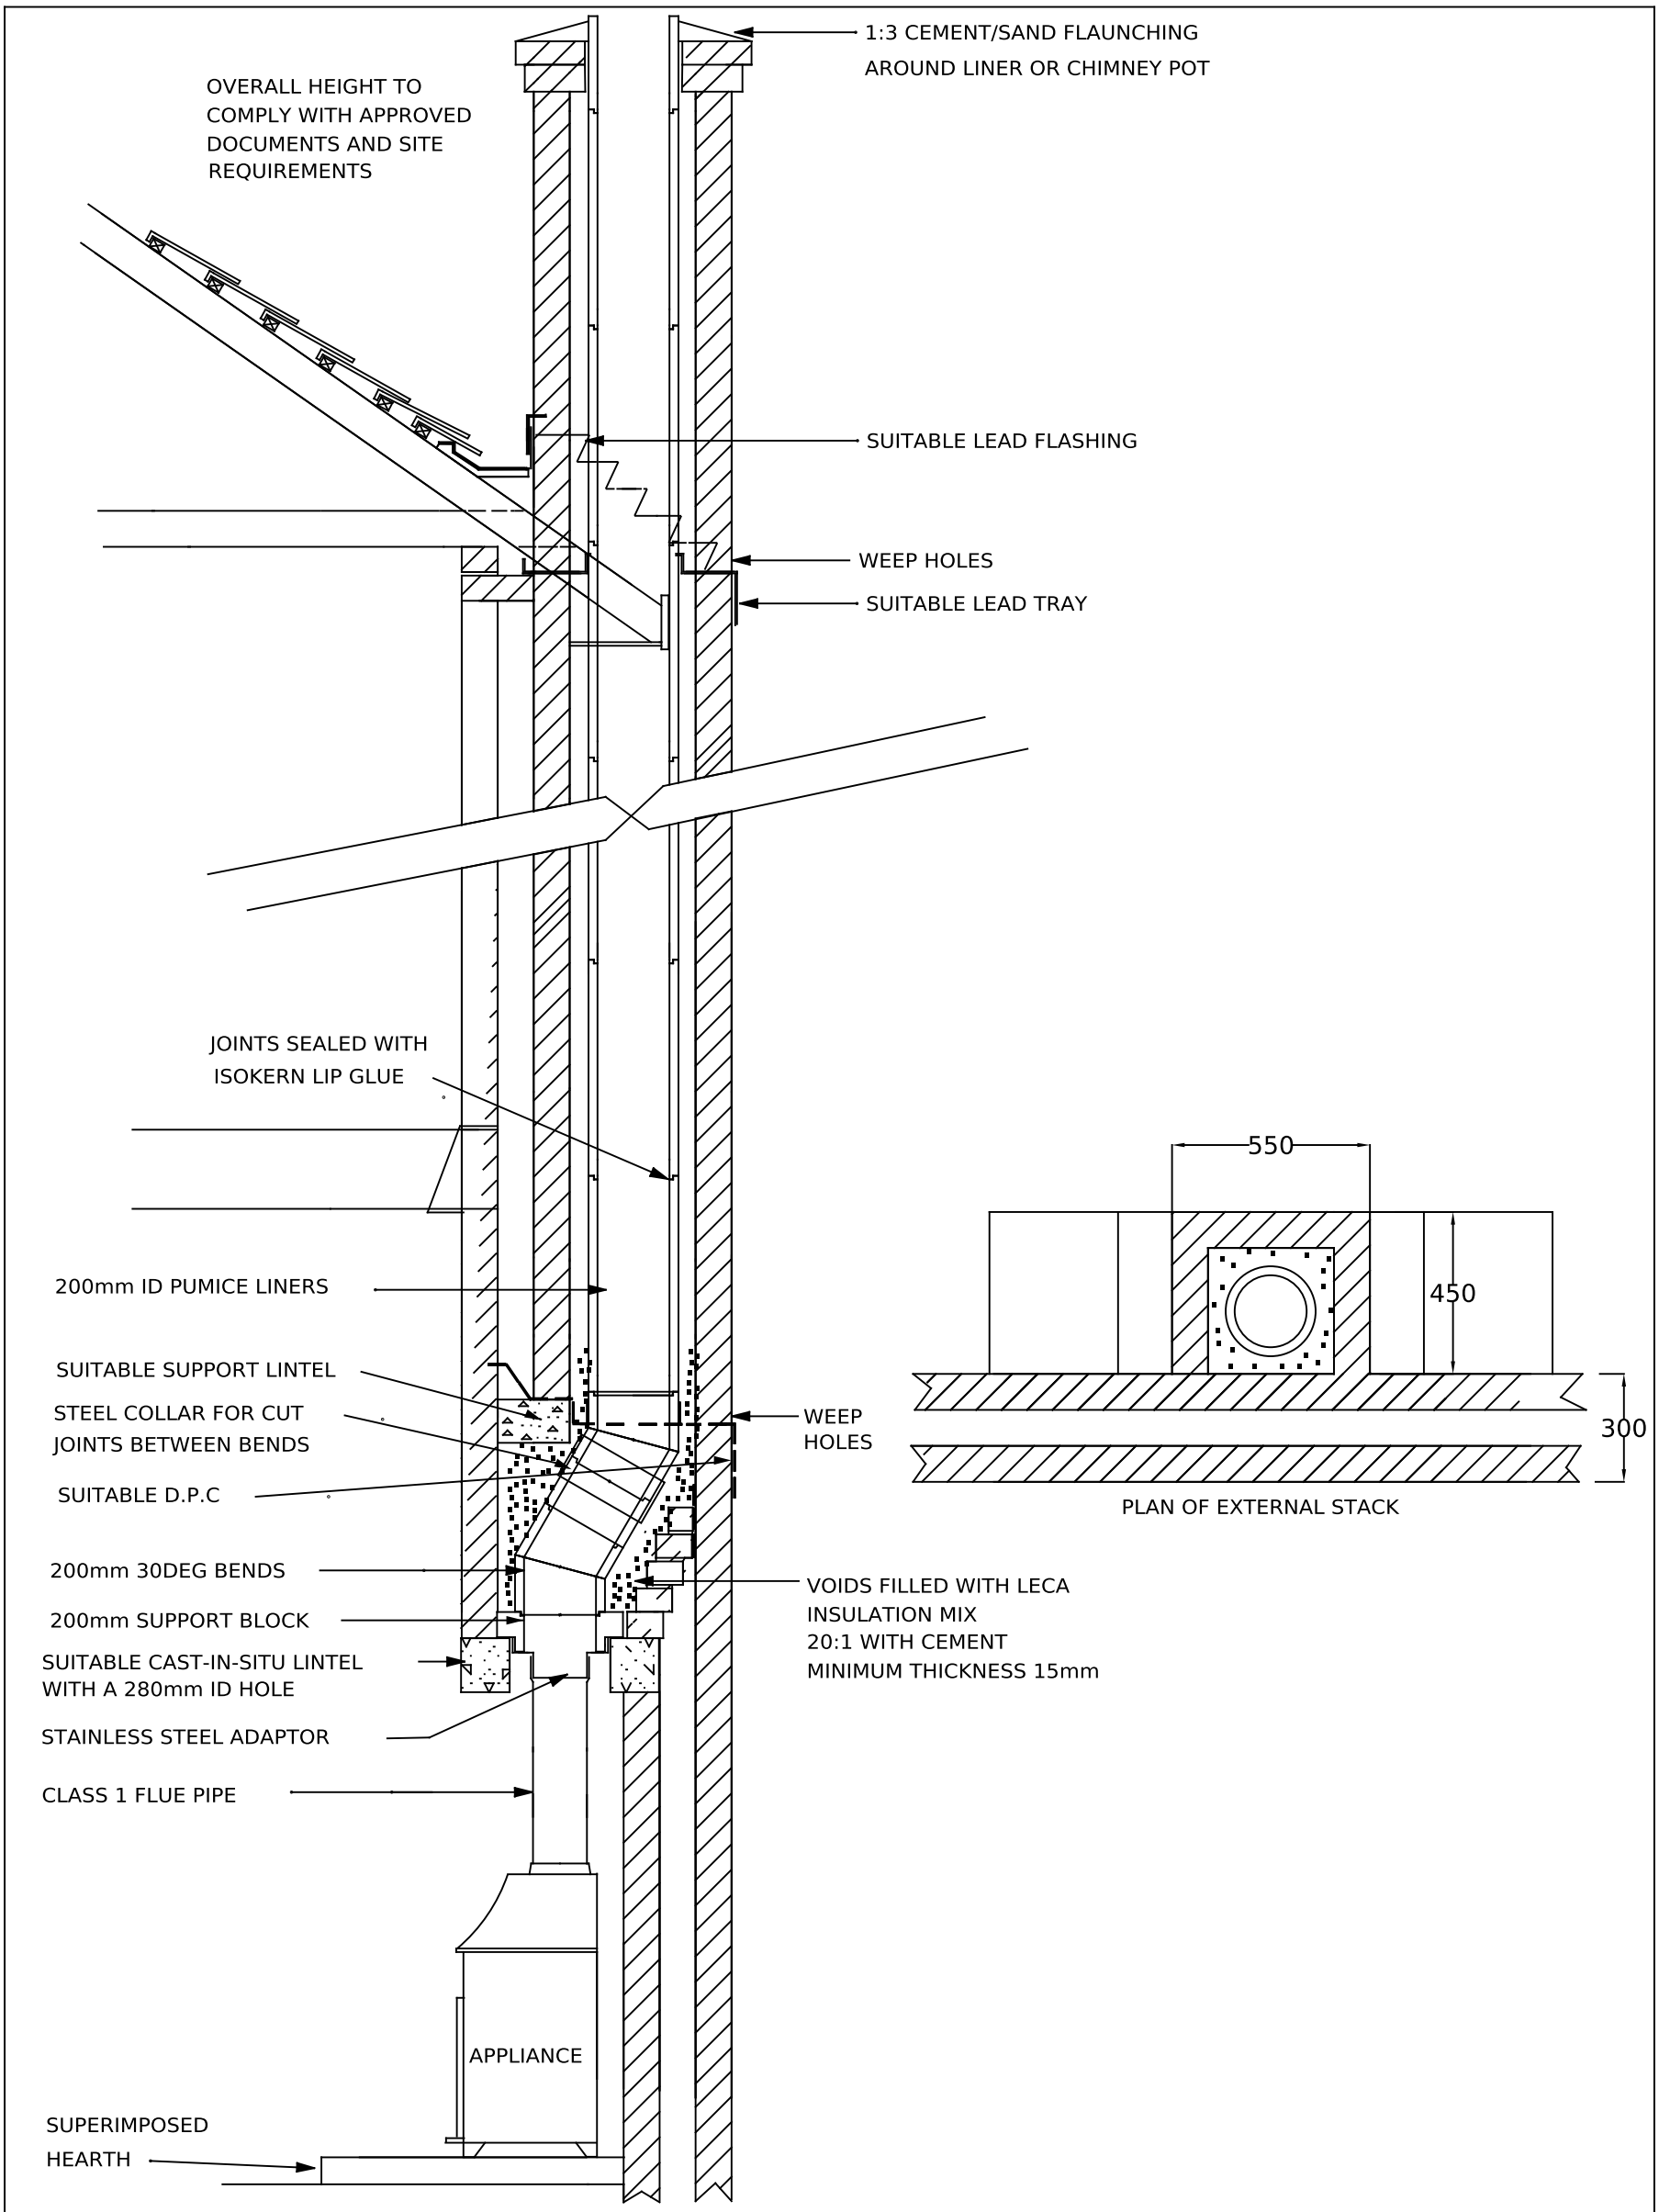

DRAWING TITLE ISOKERN 200mm SUPPORT BLOCK & 200mm ID REBATED LINERS FOR NEWBUILD EXTERNAL BRICK CHIMNEY		DRAWING NO: Std 1d SCALE: 1:25 DATE: 01-08-14

Isokern Installation drawing: 200mm liner, stove, external chimney Dimensions in mm. Indicative only, check with us before construction. www.isokernshop.co.uk