

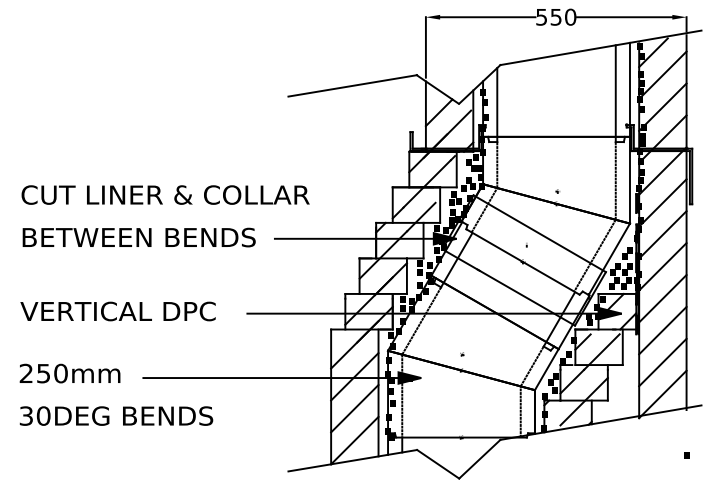


OPTIONAL BACK OFFSET AT ROOF

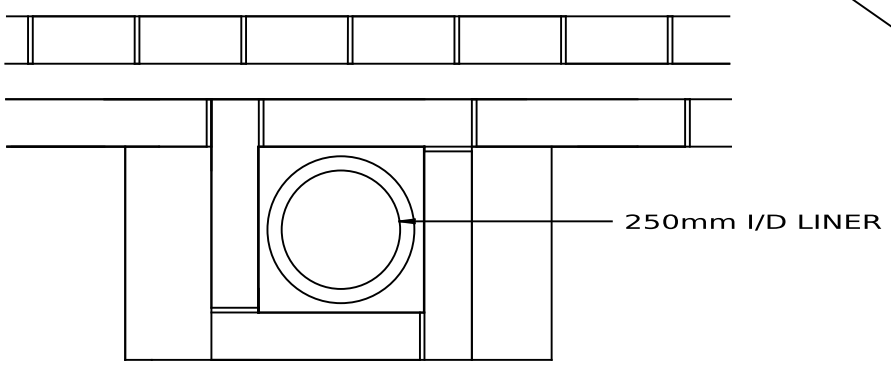

PLAN ABOVE SLAB LINTEL

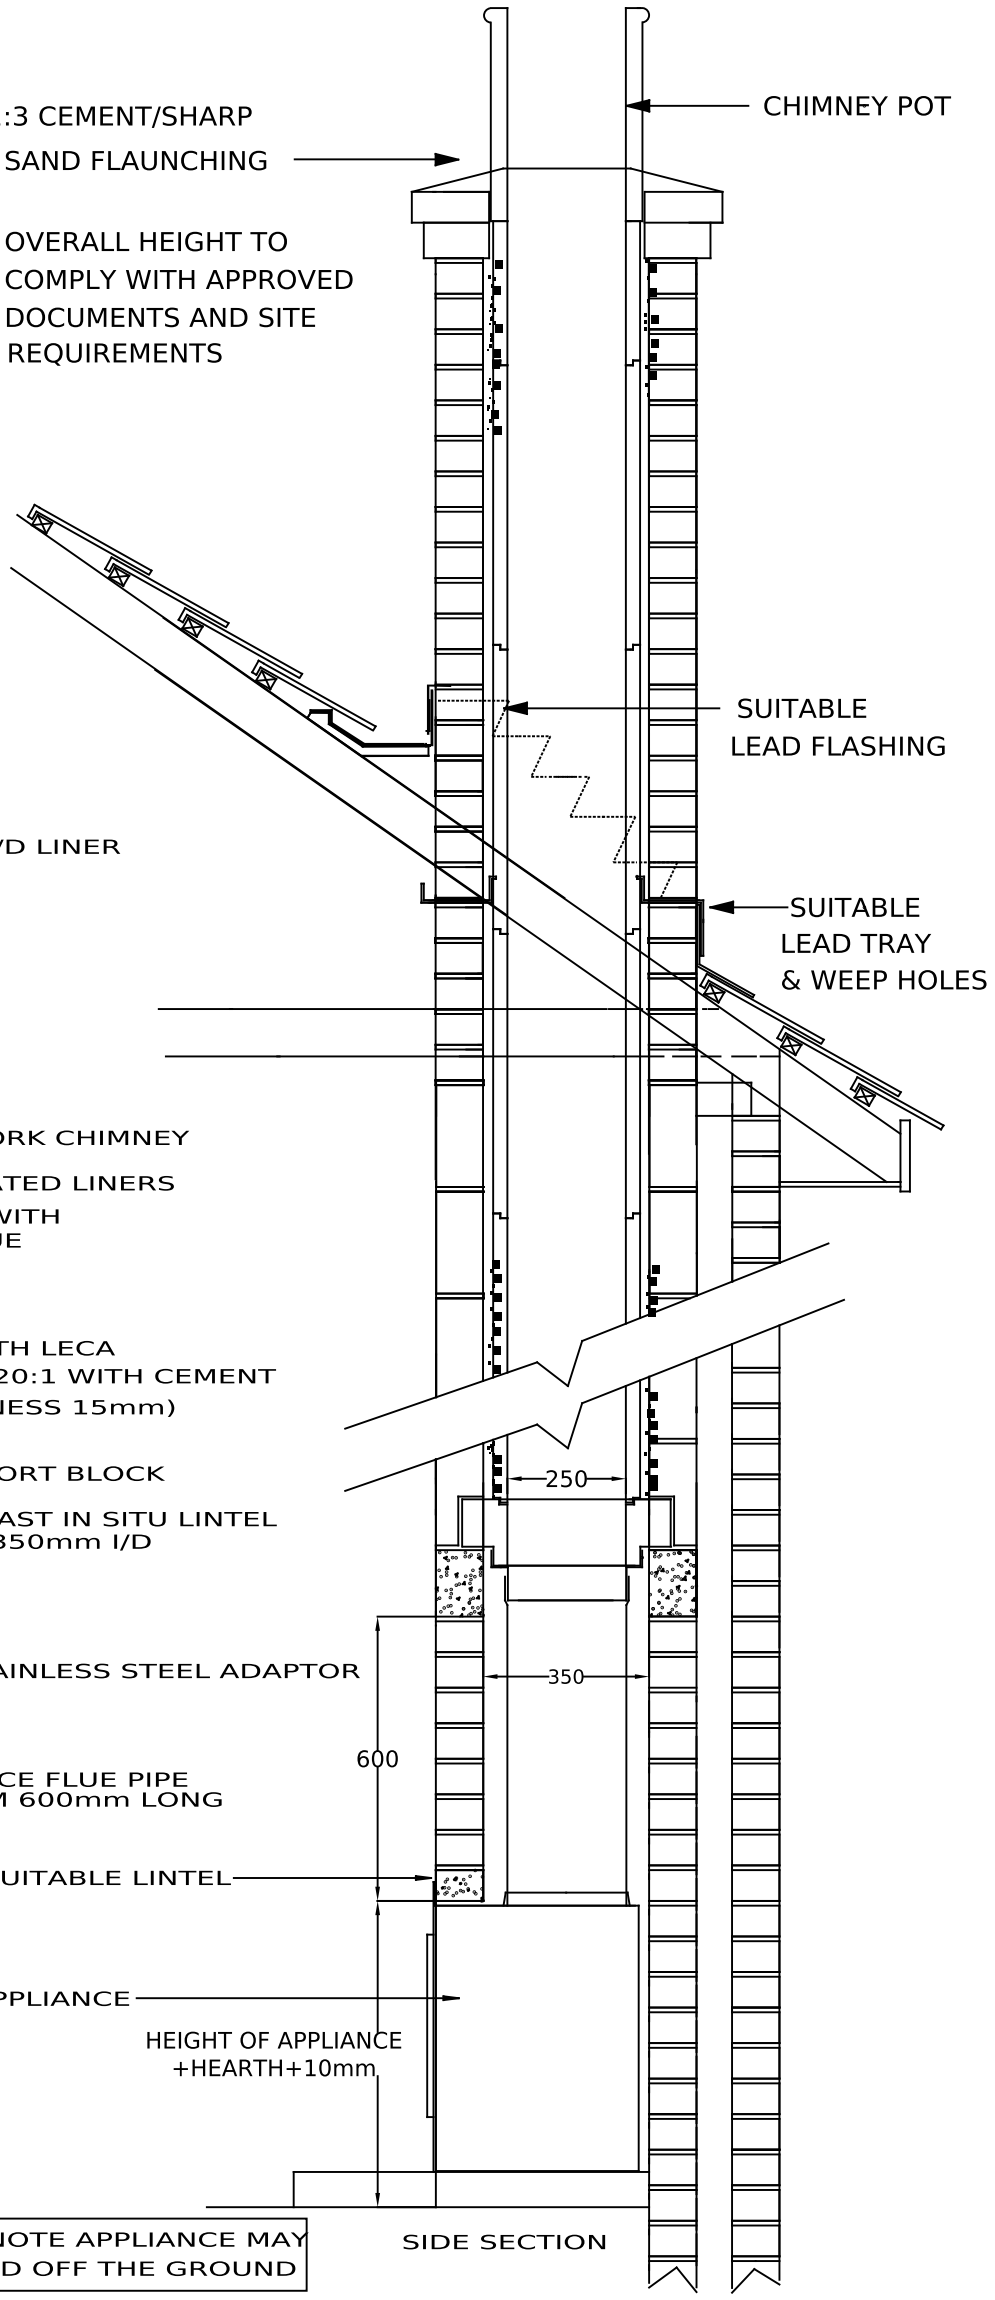

DRAWING TITLE ISOKERN STANDARD 250mm LINER SYSTEM CONNECTING TO AN INSET APPLIANCE		DRAWING NO Std 5a INSET SCALE 1:20 DATE 01-07-15