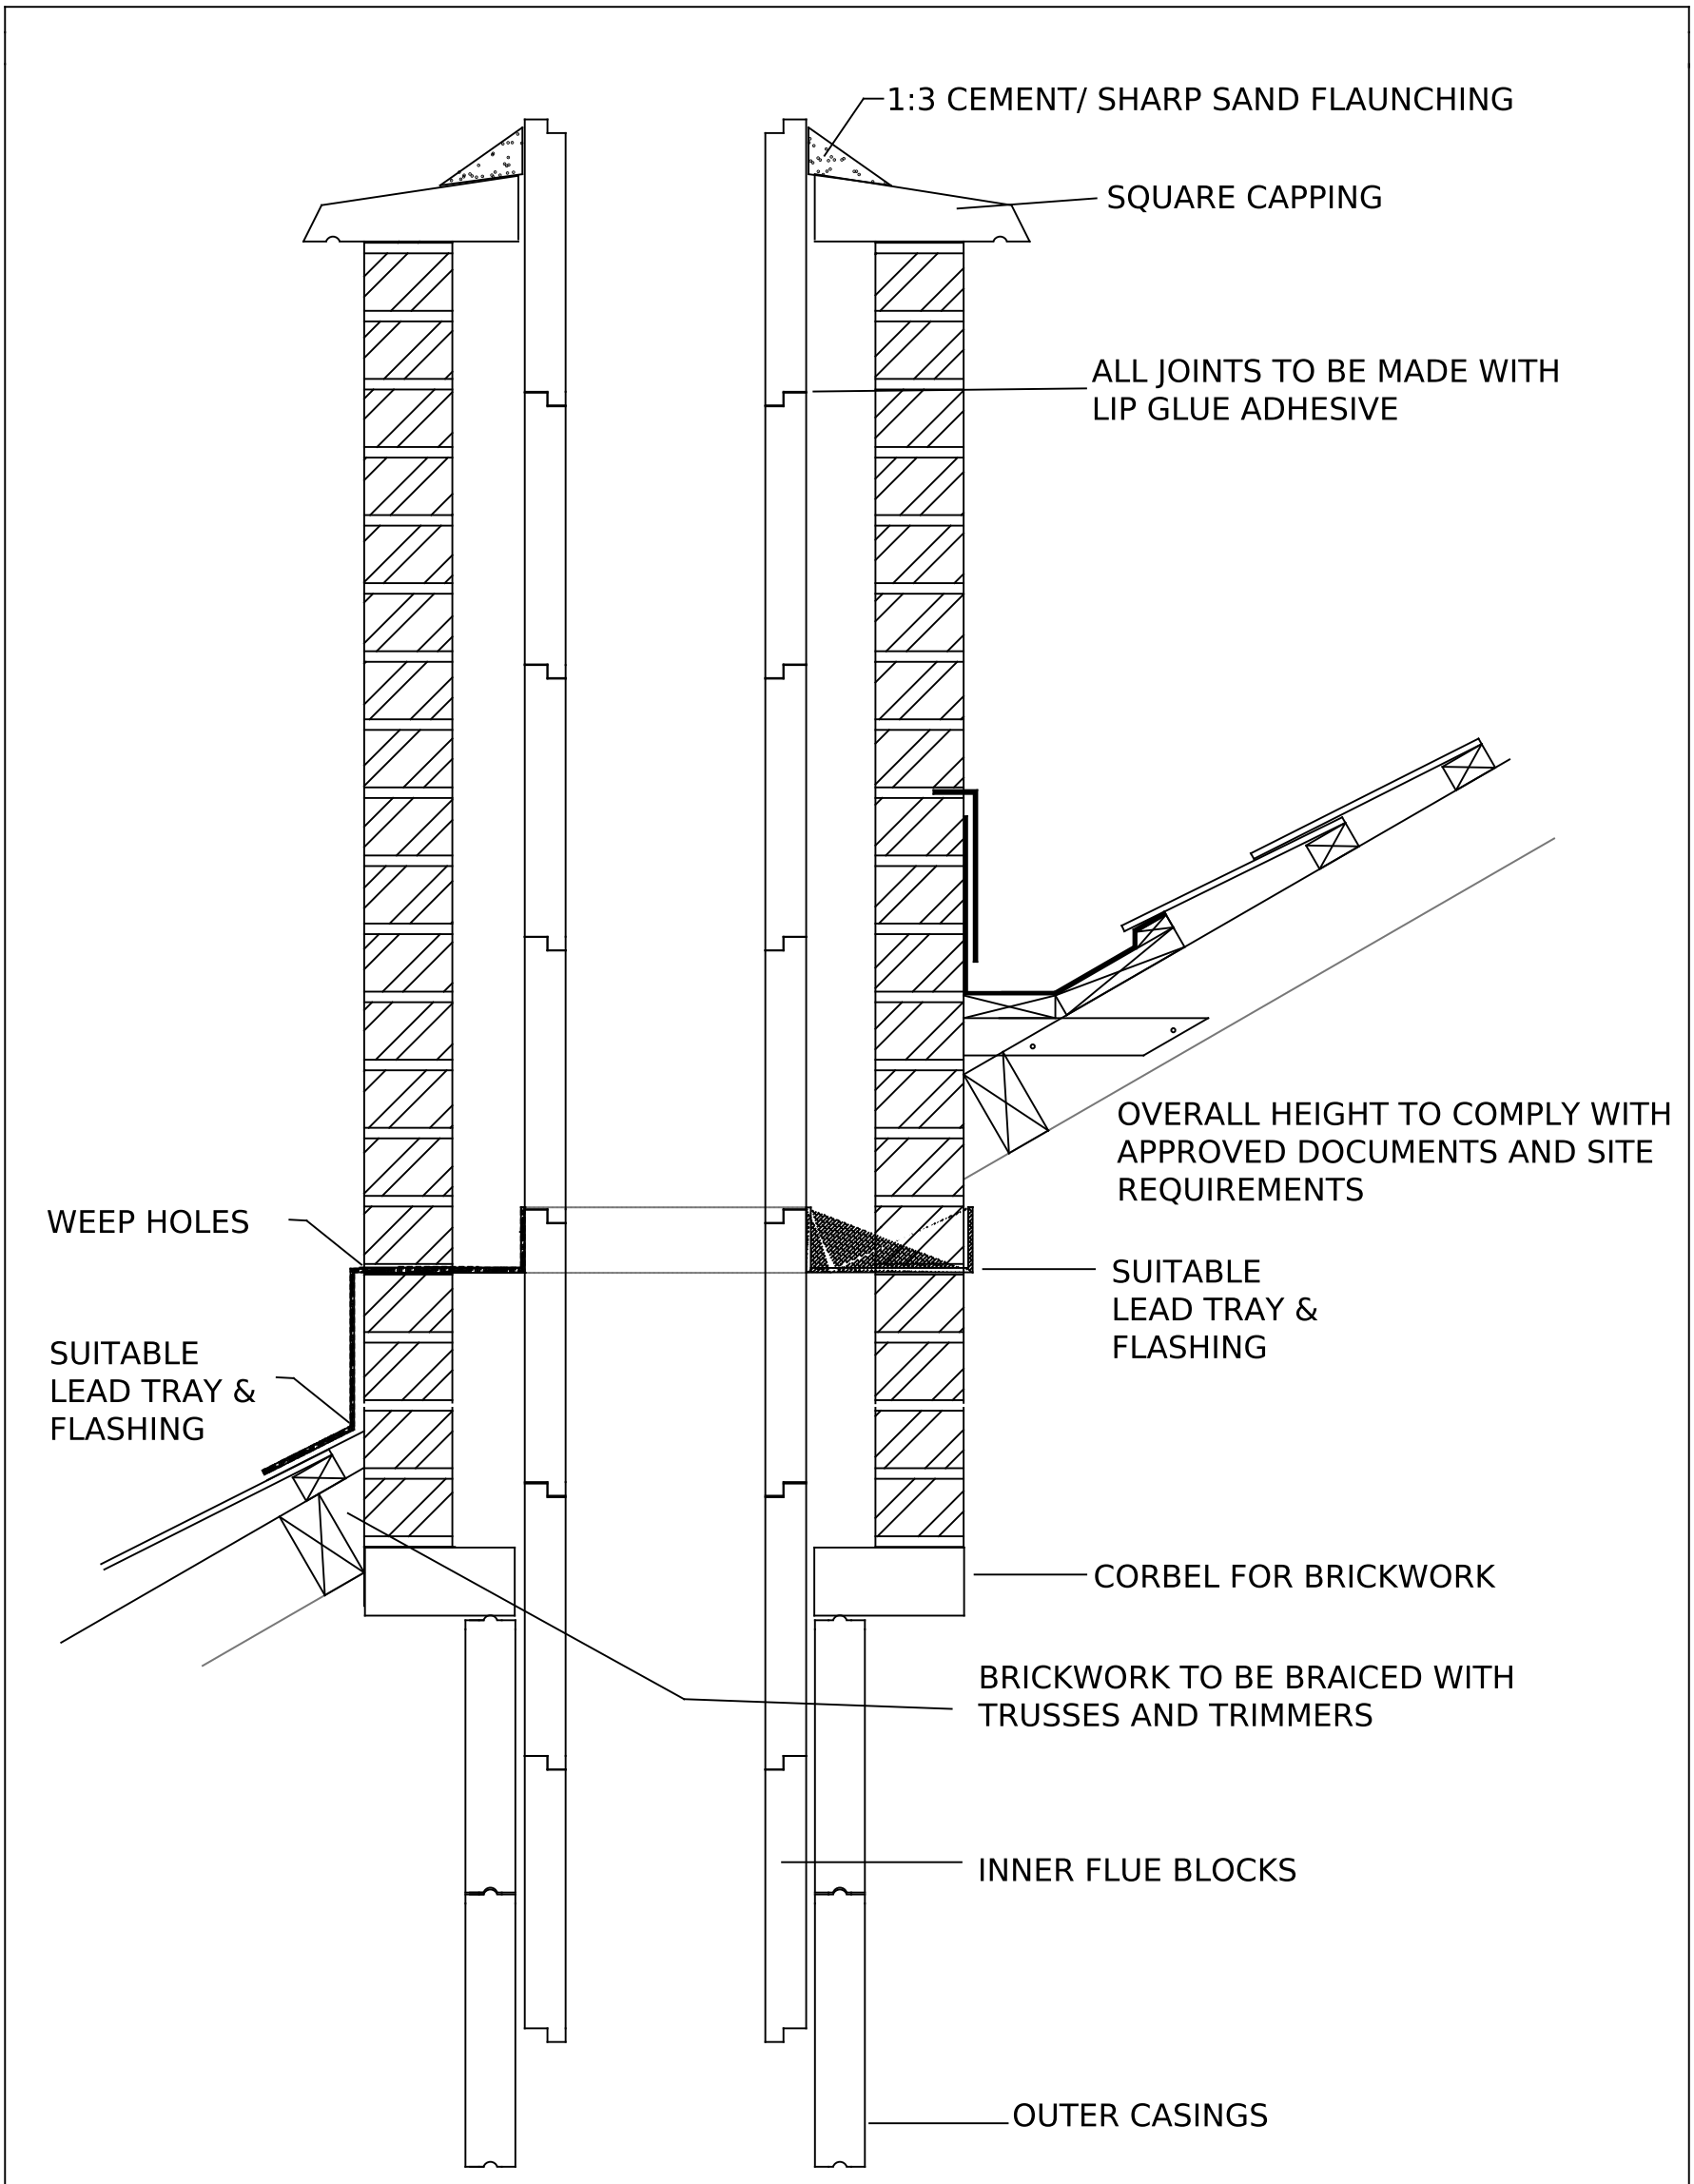

DRAWING TITLE ROOF DETAIL FOR DM CHINMEY WITH BRICK STACK		DRAWING NO: DM BRICK STACK SCALE: NOT TO SCALE DATE: 01-08-14

Isokern Installation drawing: Brick-clad stack detail

Dimensions in mm. Indicative only, check with us before construction. www.isokernshop.co.uk