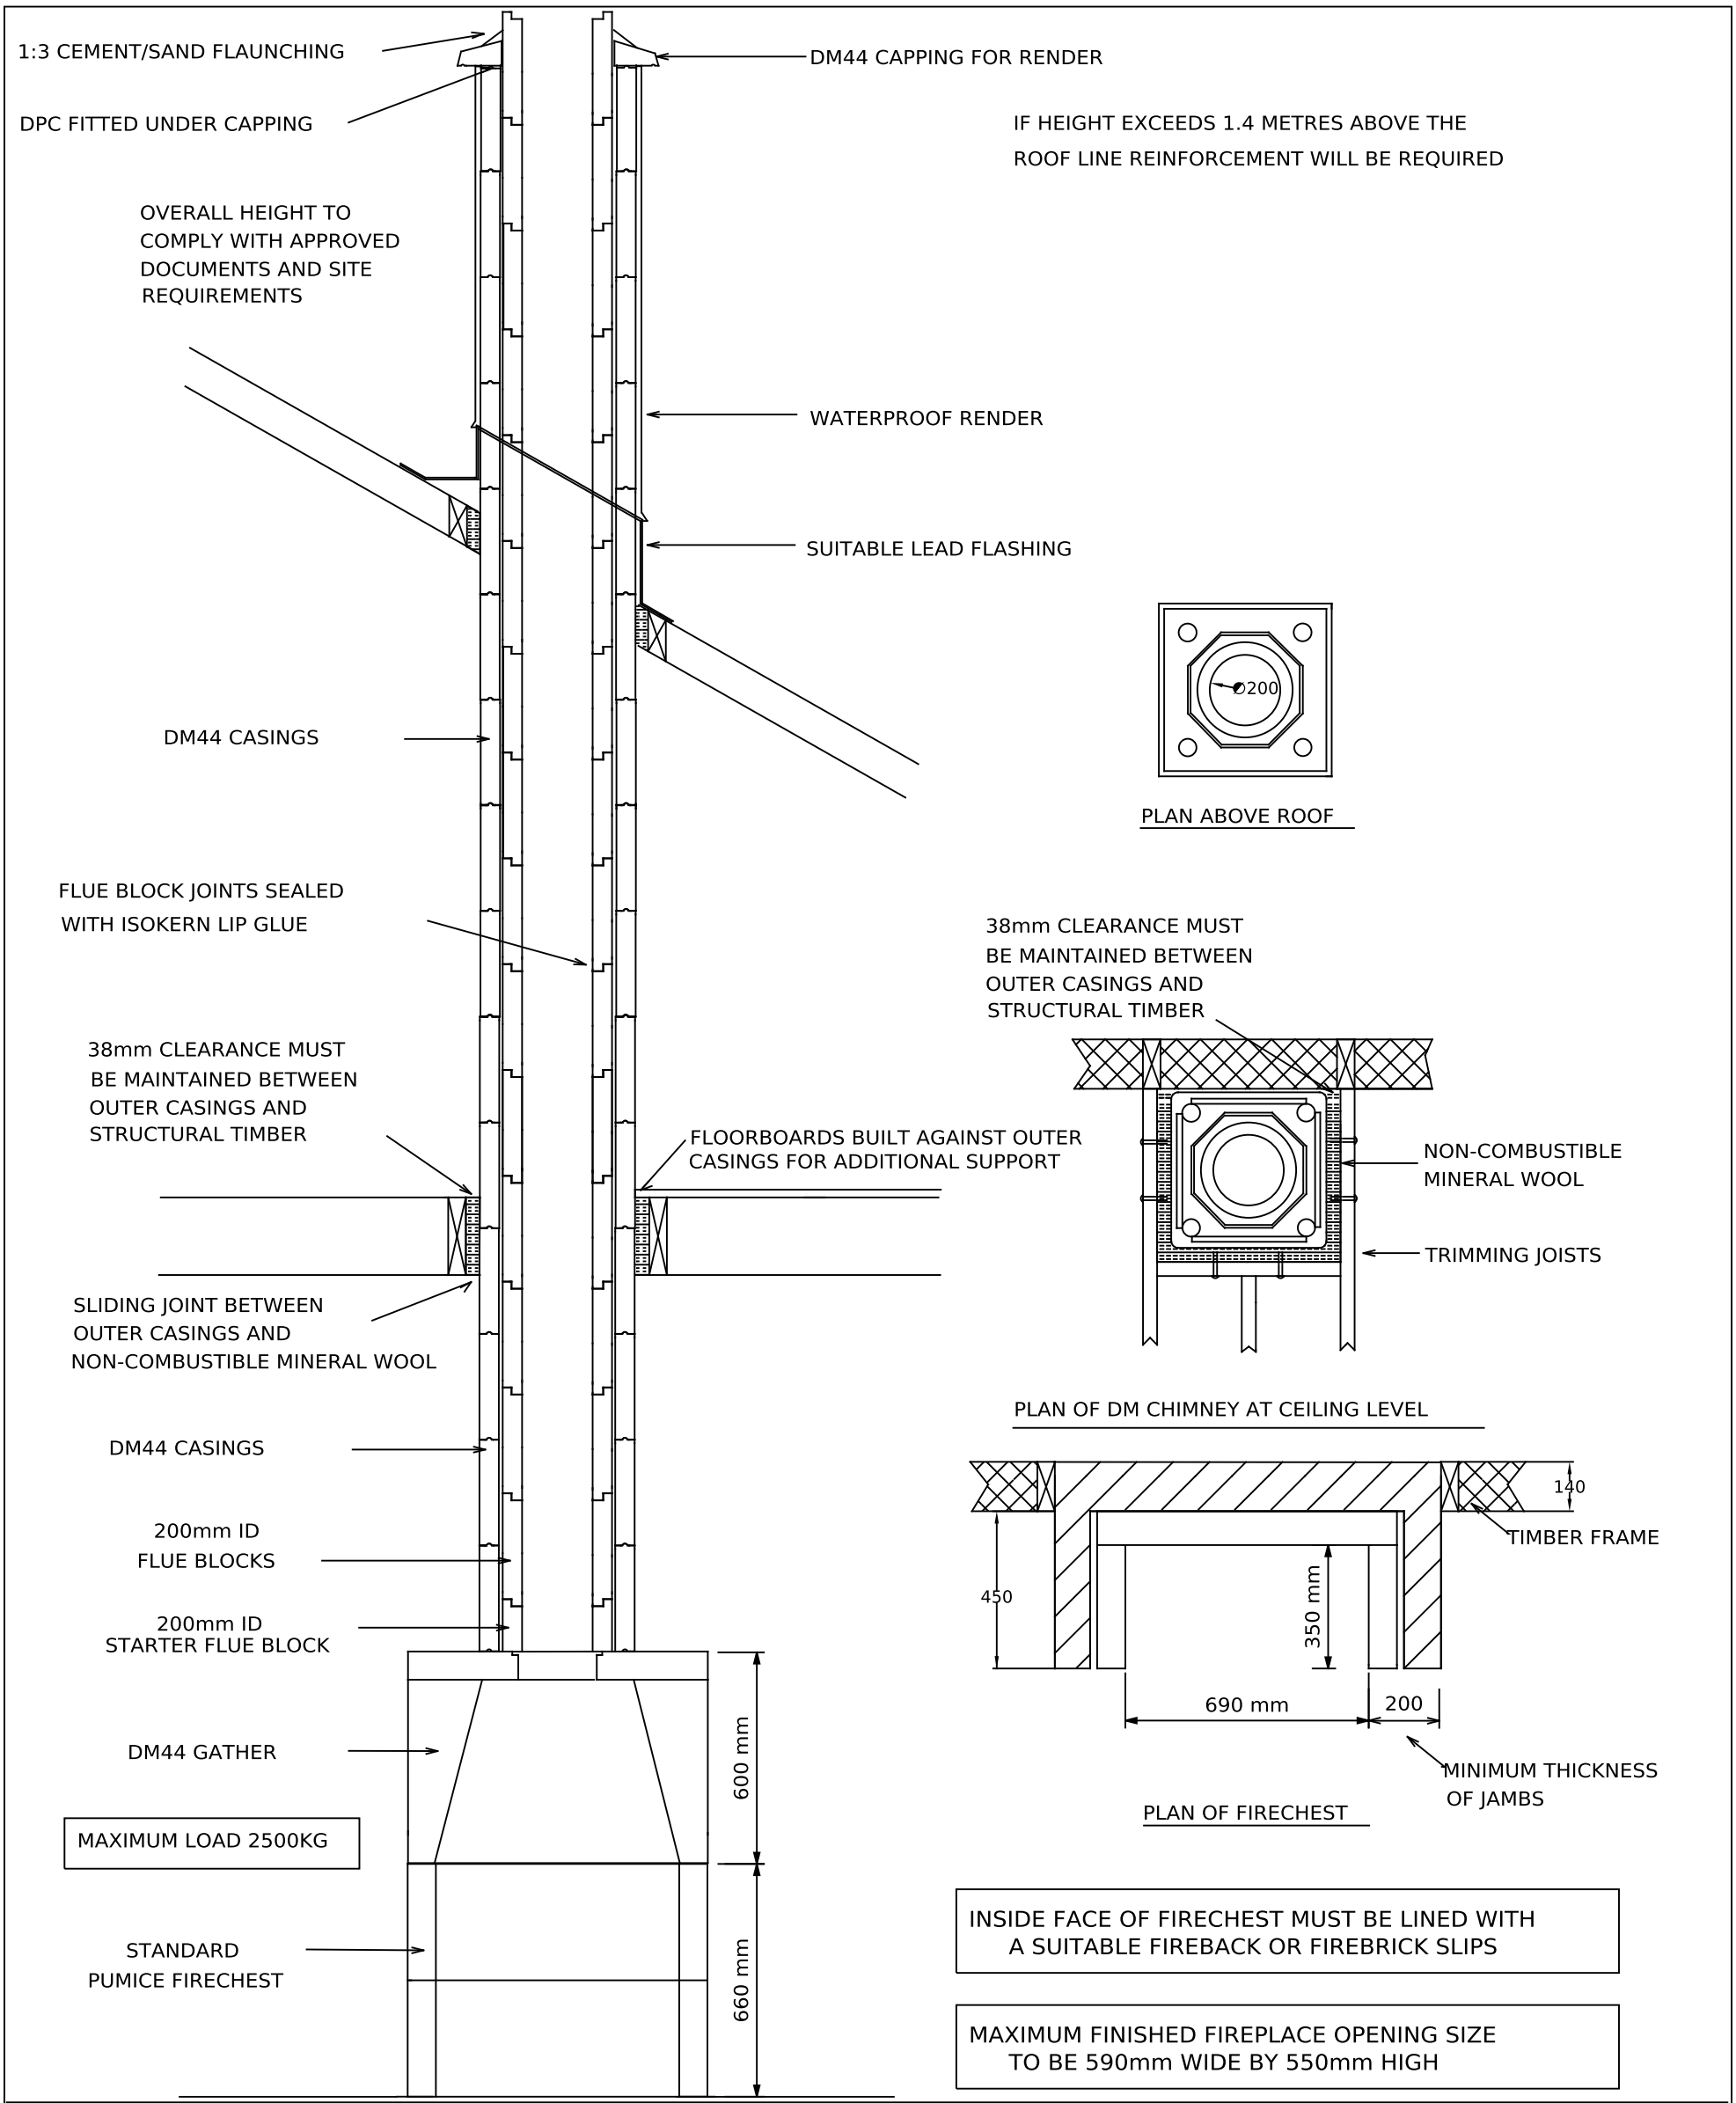

DRAWING TITLE ISOKERN DM CHIMNEY & STANDARD FIRECHEST FOR TIMBER FRAME CONSTRUCTION WITH RENDERED STACK	

DRAWING NO	DM1TF REND
SCALE	1:25
DATE	01-08-14