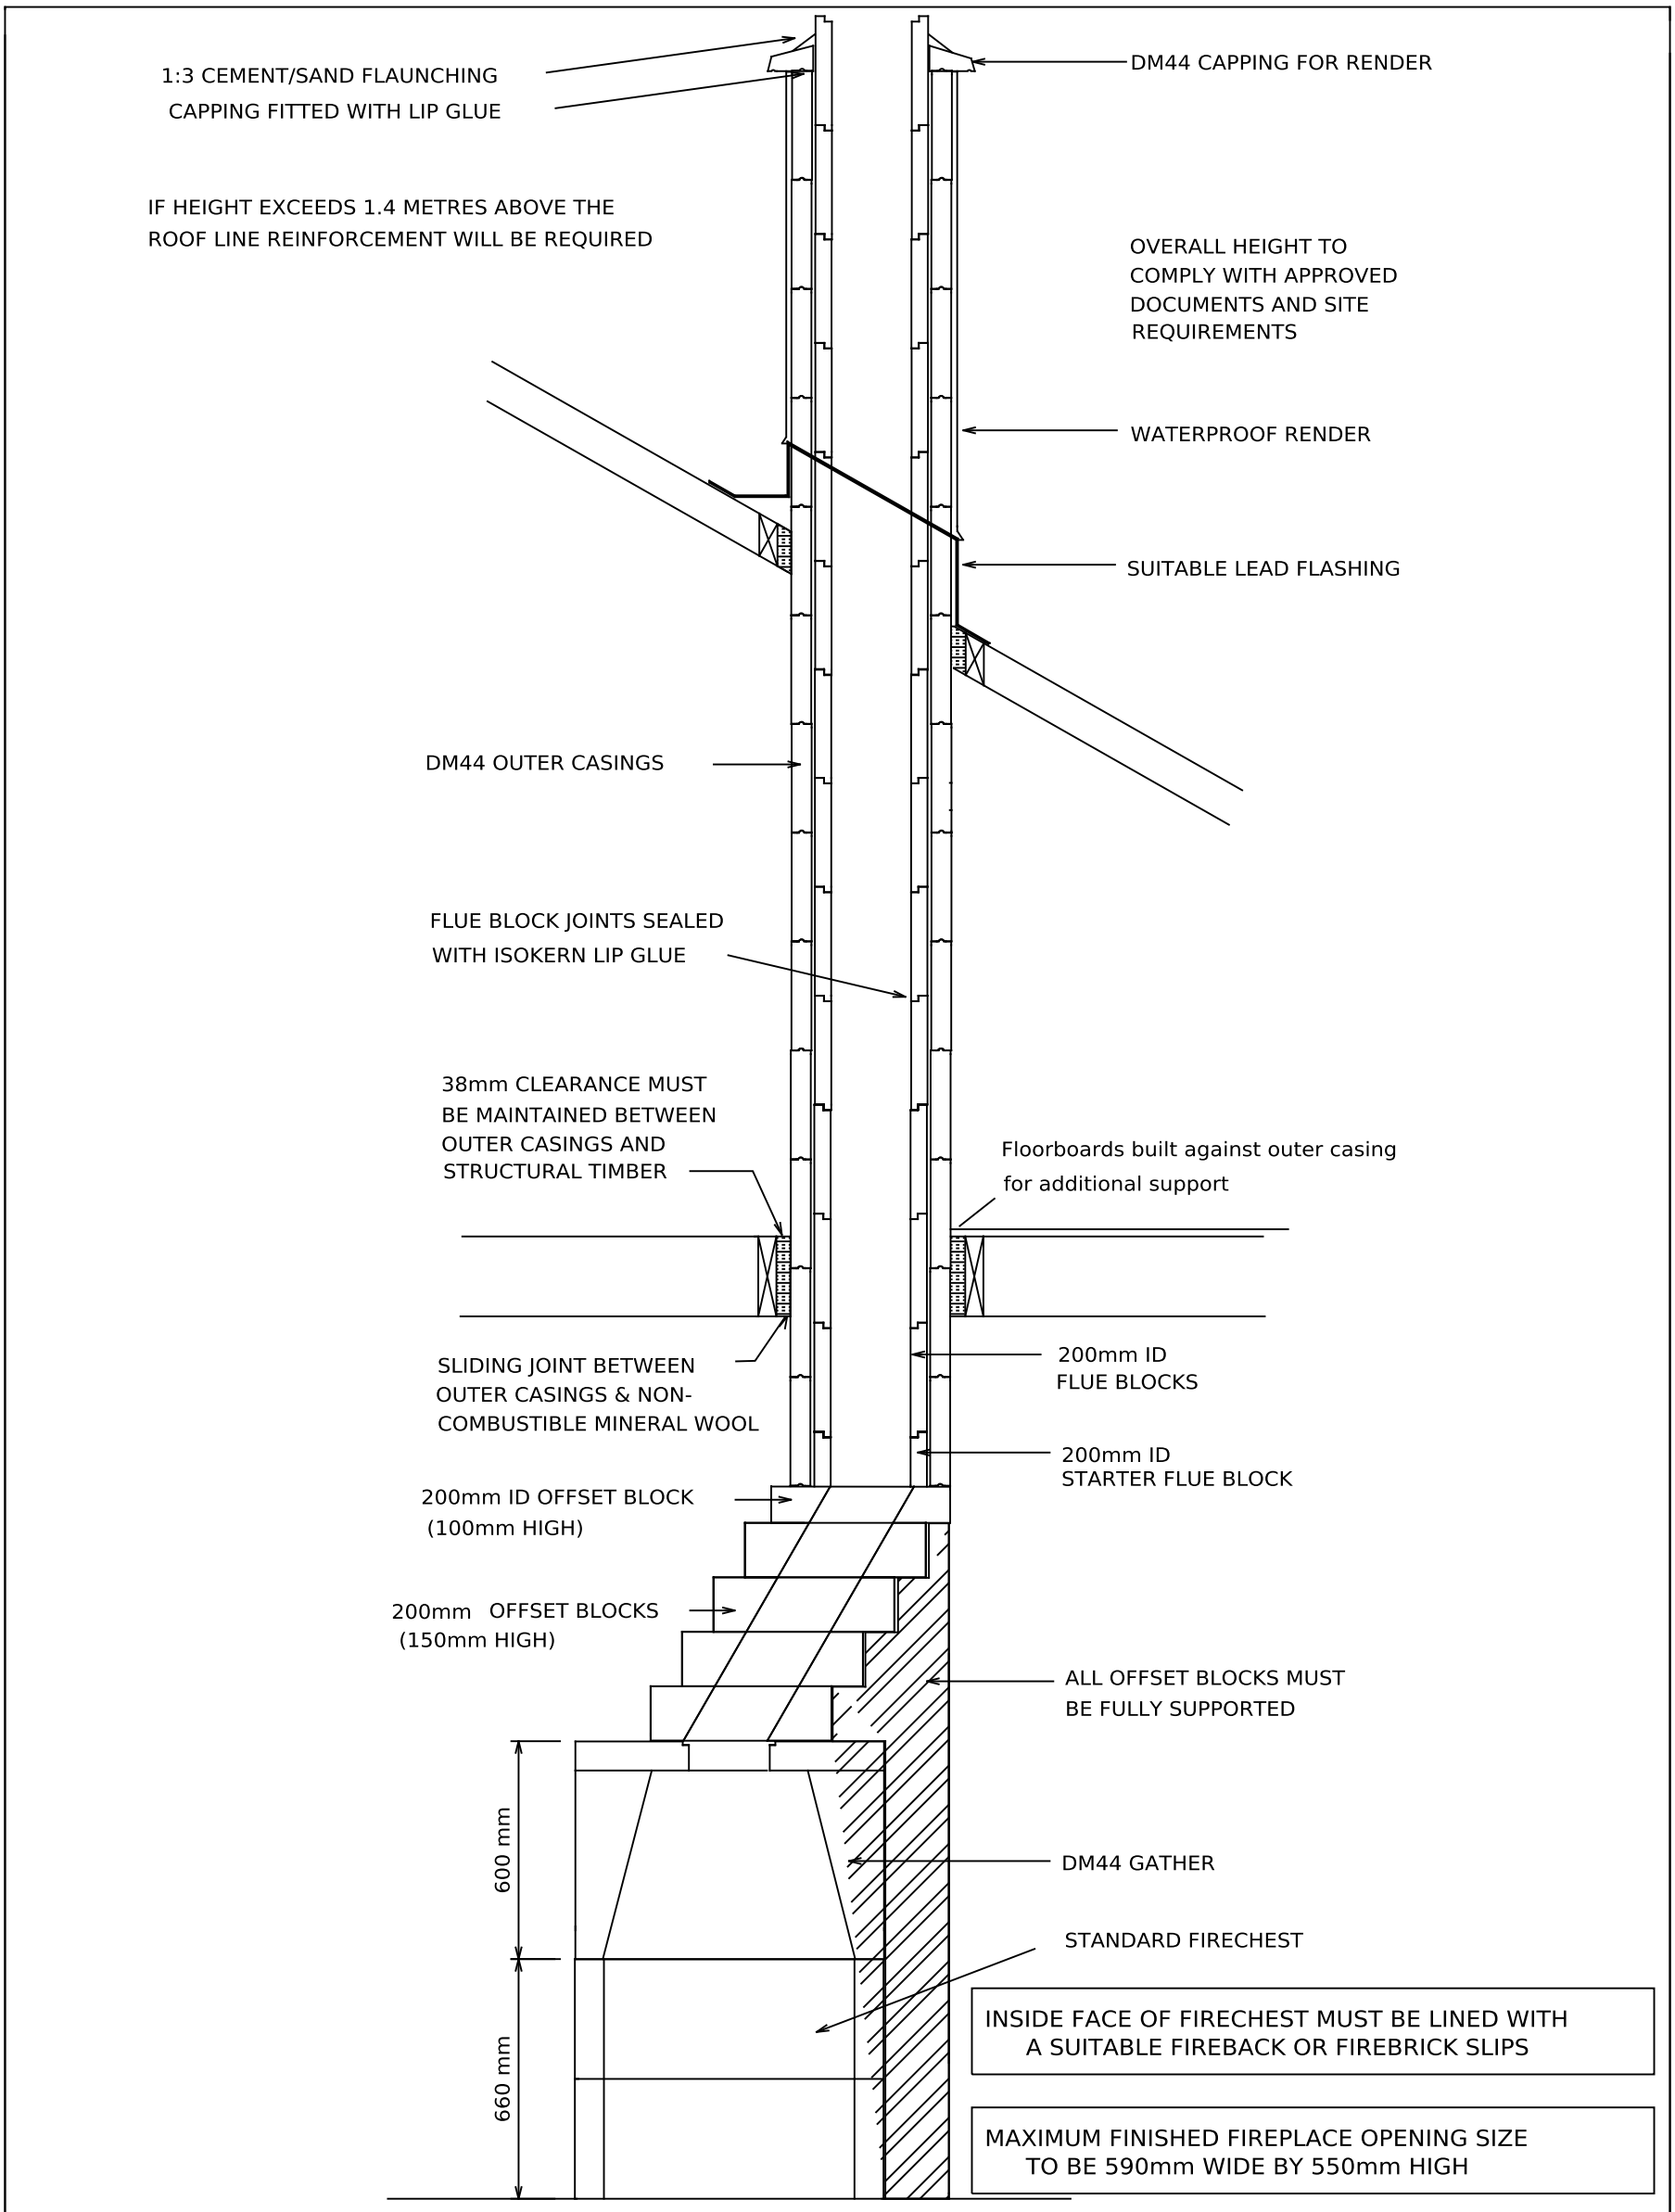

DRAWING TITLE ISOKERN DM44 CHIMNEY WITH SIDE OFFSET AND RENDERED ABOVE ROOF		DRAWING NO: DM1a SCALE: 1:25 DATE: 01-08-14

Isokern Installation drawing: DM44, Standard Firechest, internal rendered stack with offset

Please contact us with any queries with us before construction. www.isokernshop.co.uk