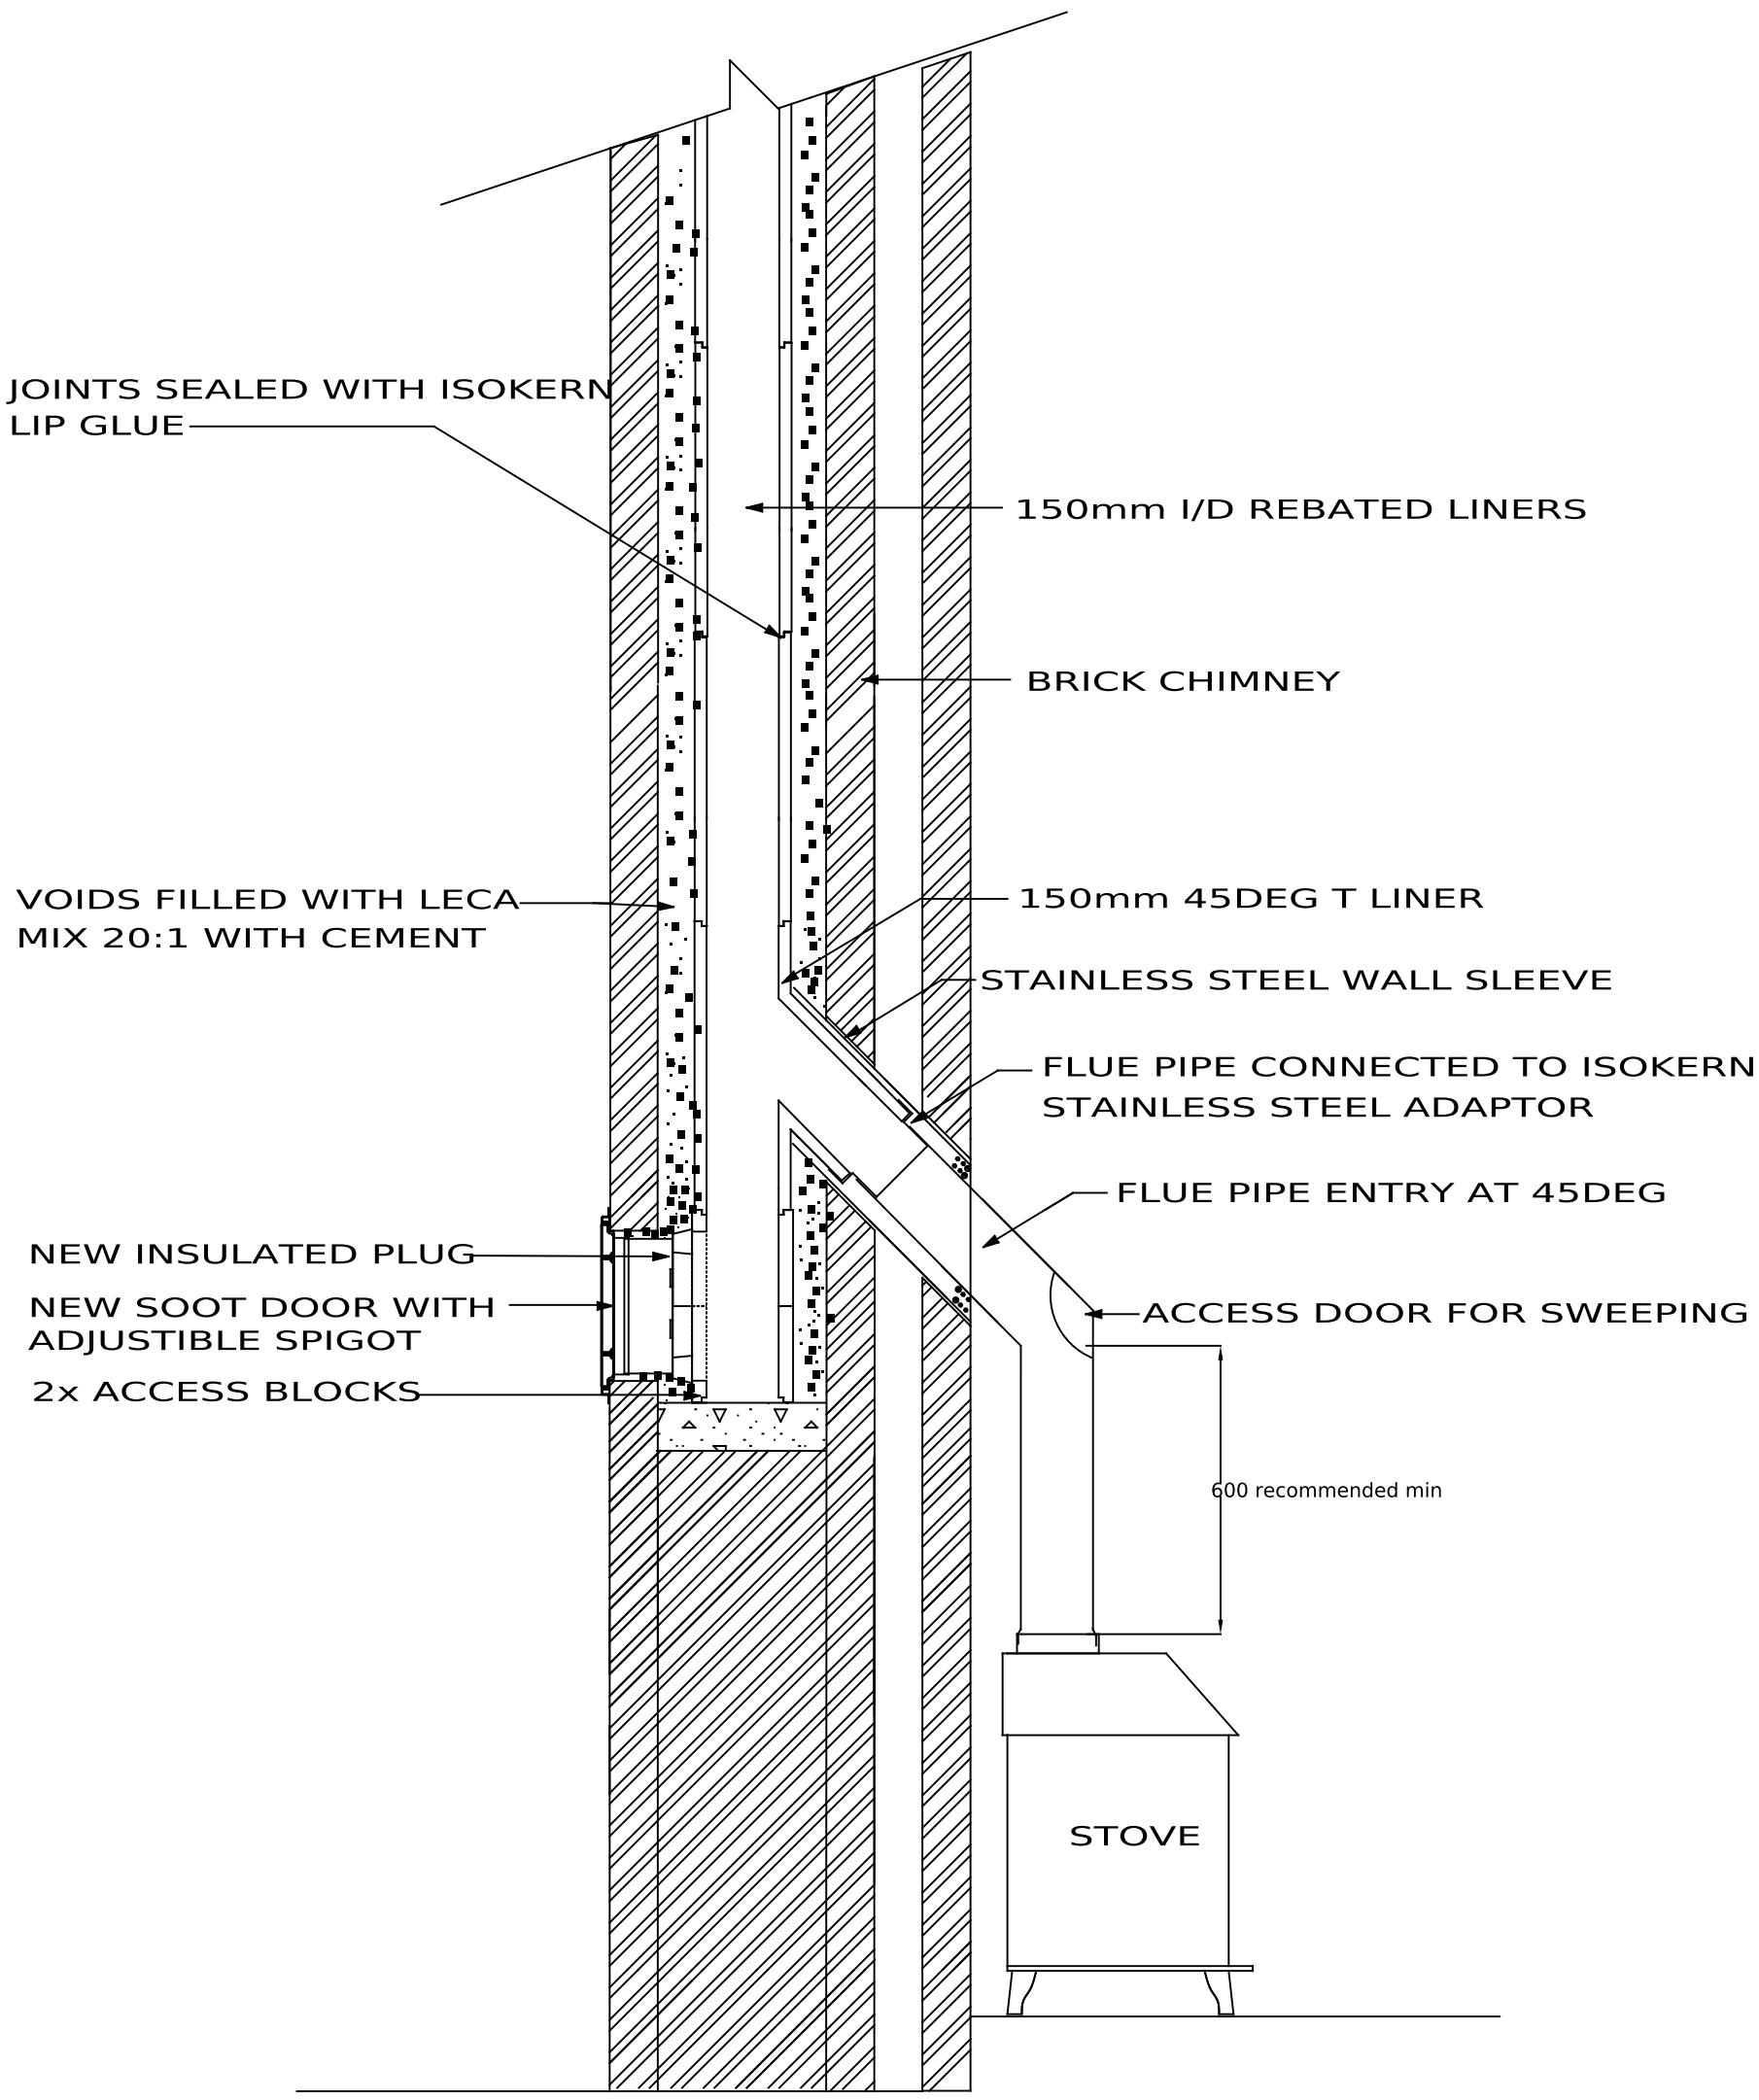


DRAWING TITLE ISOKERN 150mm LINER SYSTEM FOR AN APPLIANCE FLUE PIPE CONNECTING AT 45 DEG		DRAWING NO: Std 3B SCALE: 1:20 DATE: 06-07-15

Isokern Installation drawing: 150mm liner, stove connecting at 45 degrees