

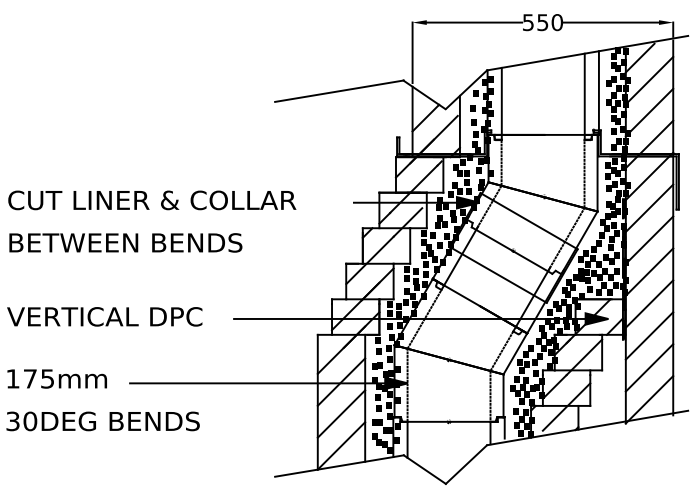



OPTIONAL BACK OFFSET AT ROOF

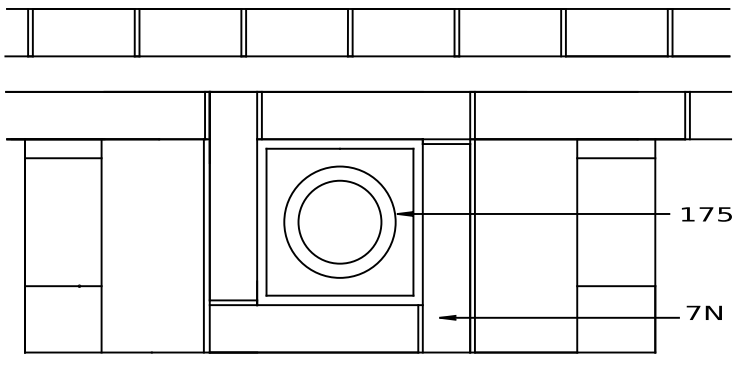

PLAN ABOVE LINTELS

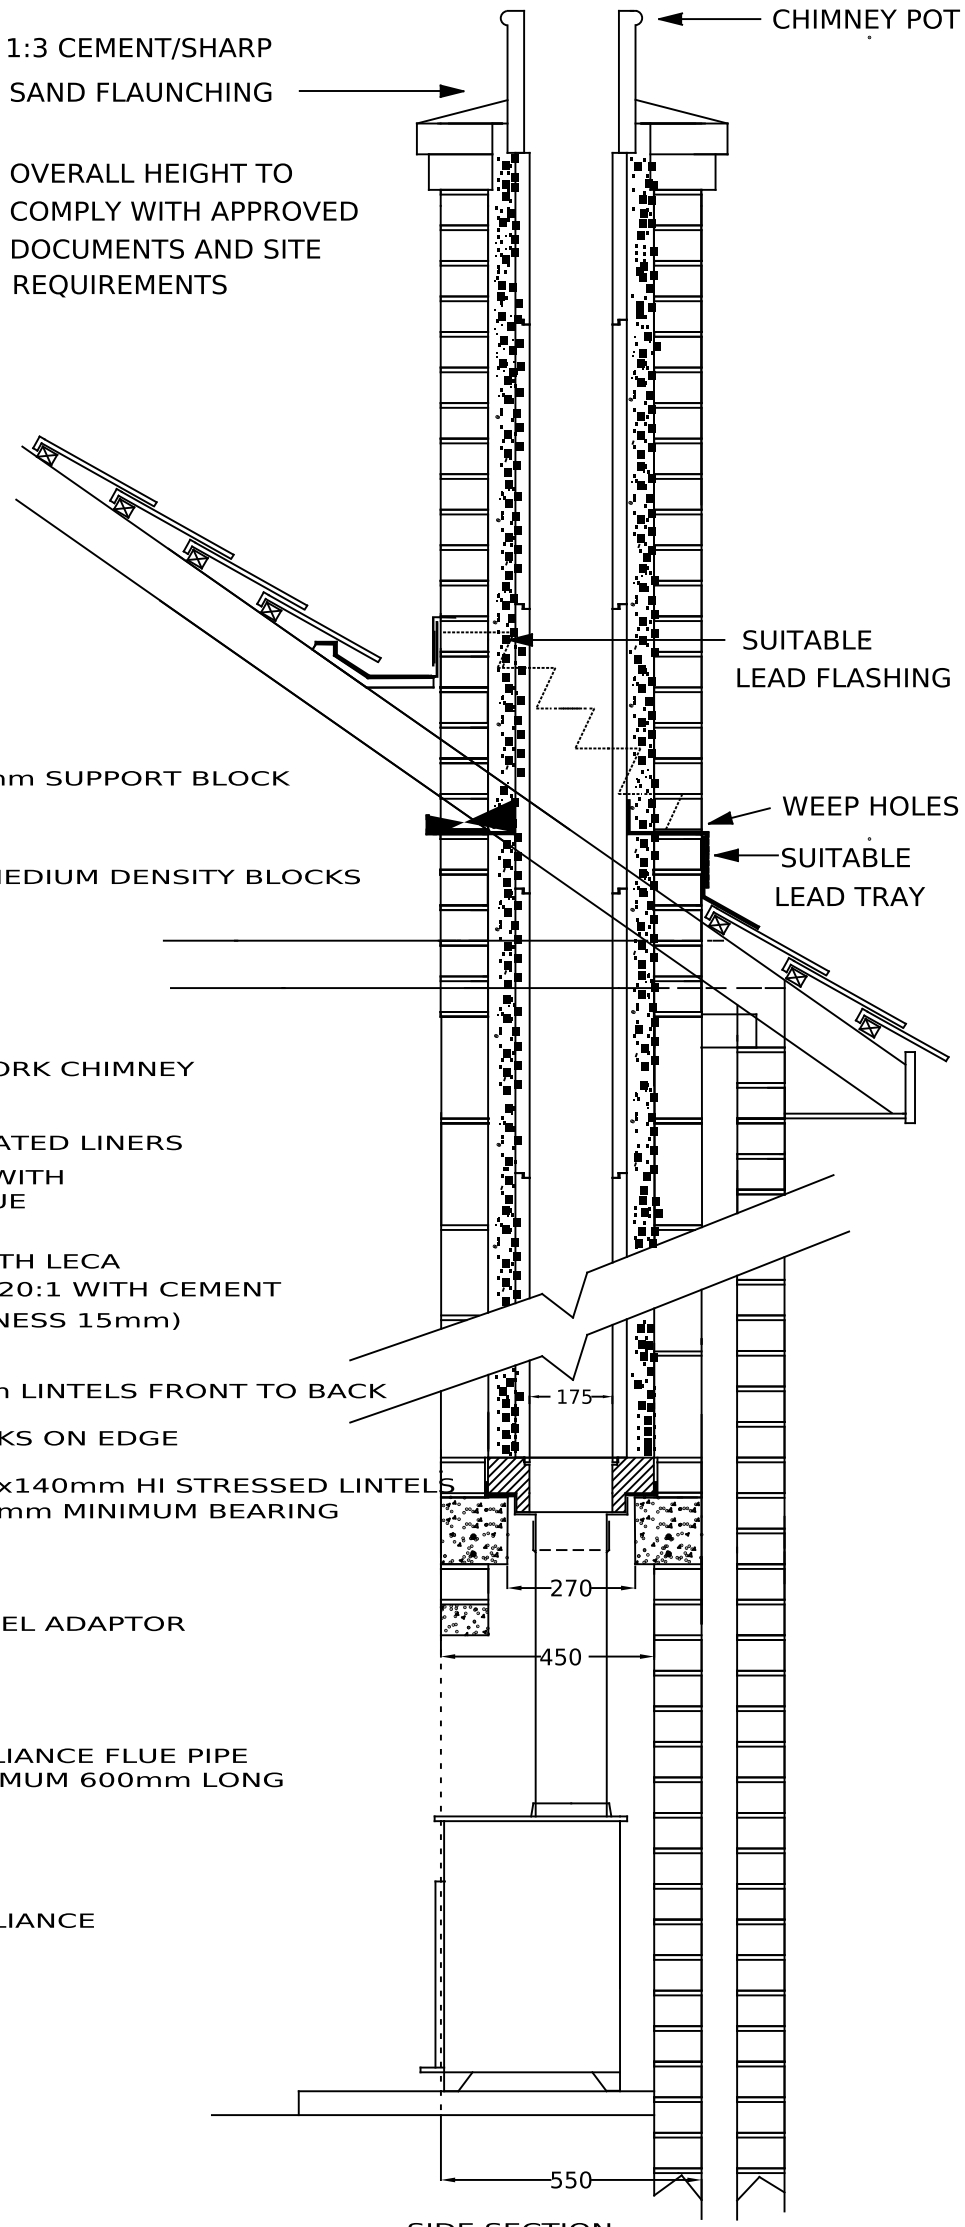

SIDE SECTION

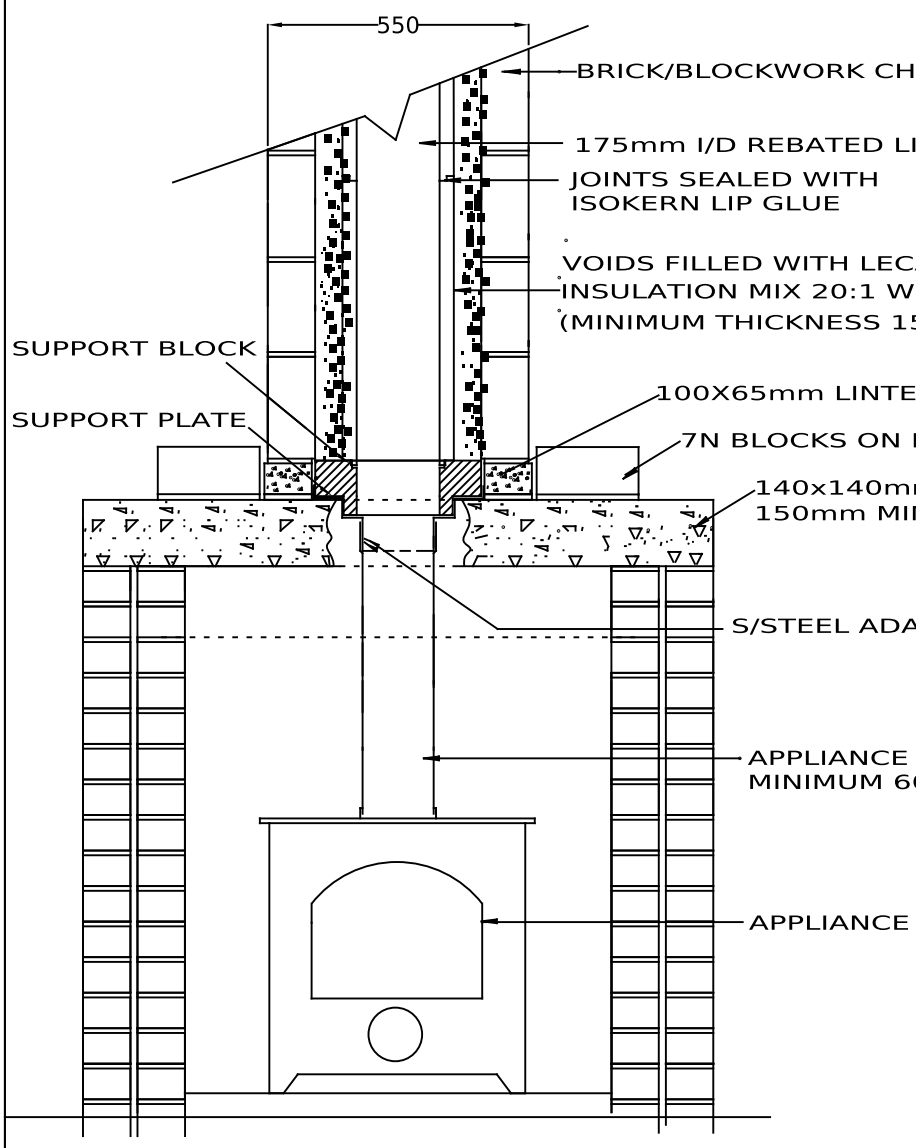

MAXIMUM LOAD ON LINTELS IS 3250KG

DRAWING TITLE ISOKERN STANDARD 175mm LINER SYSTEM CONNECTING TO AN APPLIANCE		DRAWING NO Std 1g SPL SCALE 1:20 DATE 29-1-16

Isokern Installation drawing: 175mm liner, stove, internal chimney (alternative) Dimensions are for illustrative only, check with us before construction. www.isokernshop.co.uk