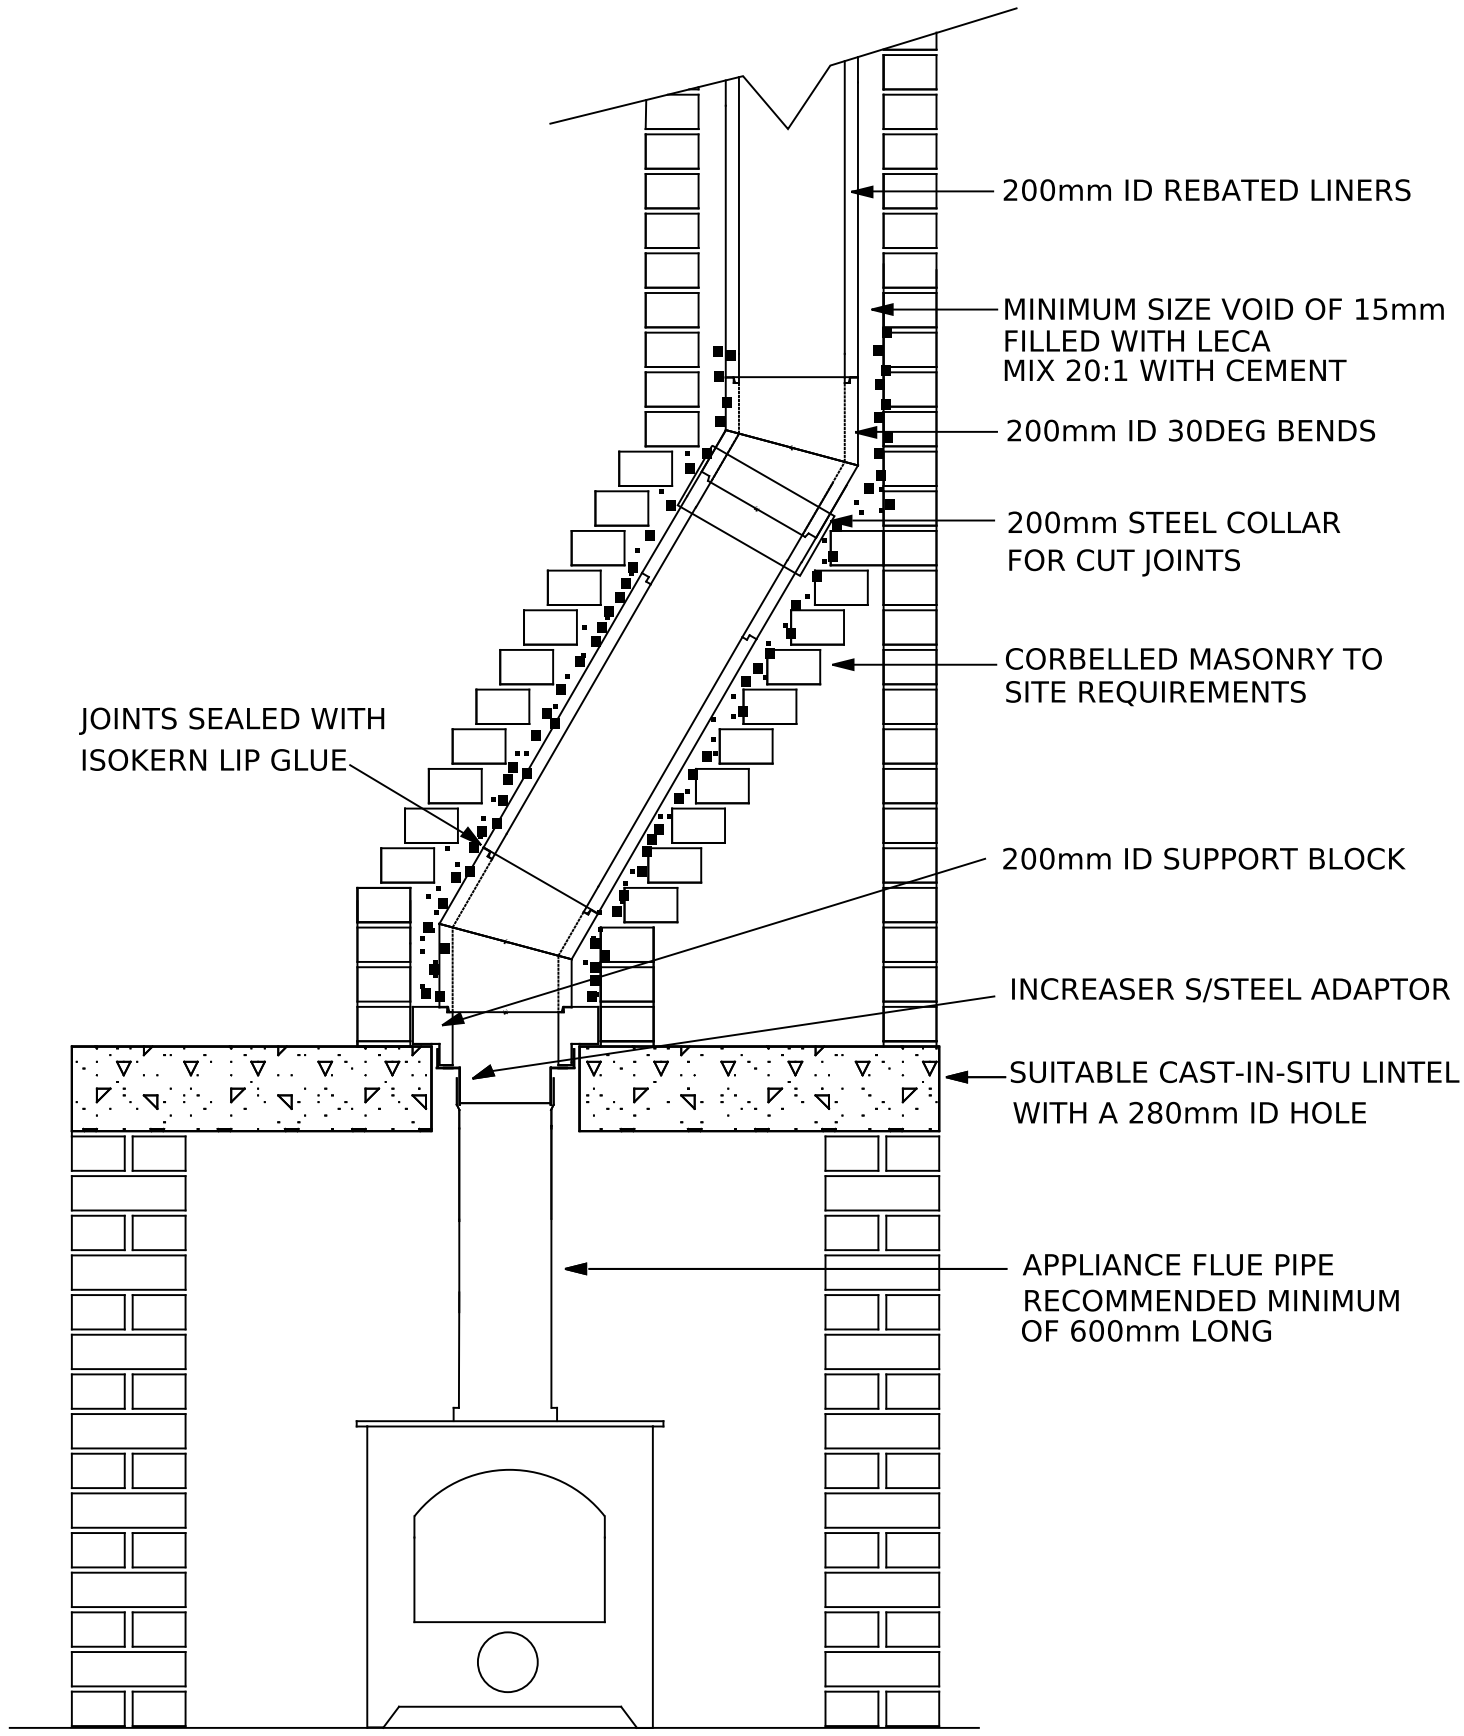

DRAWING TITLE

ISOKERN STANDARD 200mm LINER SYSTEM WITH 30DEG OFFSET CONNECTING TO A STOVE

DRAWING NO	Std 1h 200
SCALE	SCALE 1:20
DATE	01-08-14