

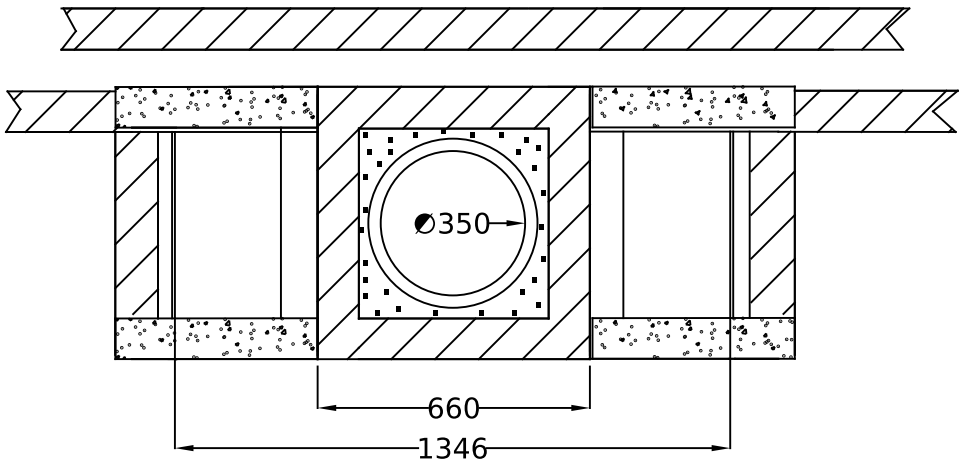


PLAN ABOVE GATHER

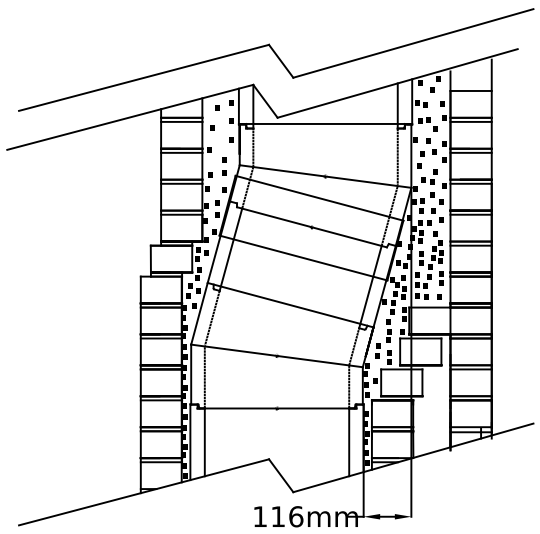

OPTIONAL BACK OFFSET IN LOFT

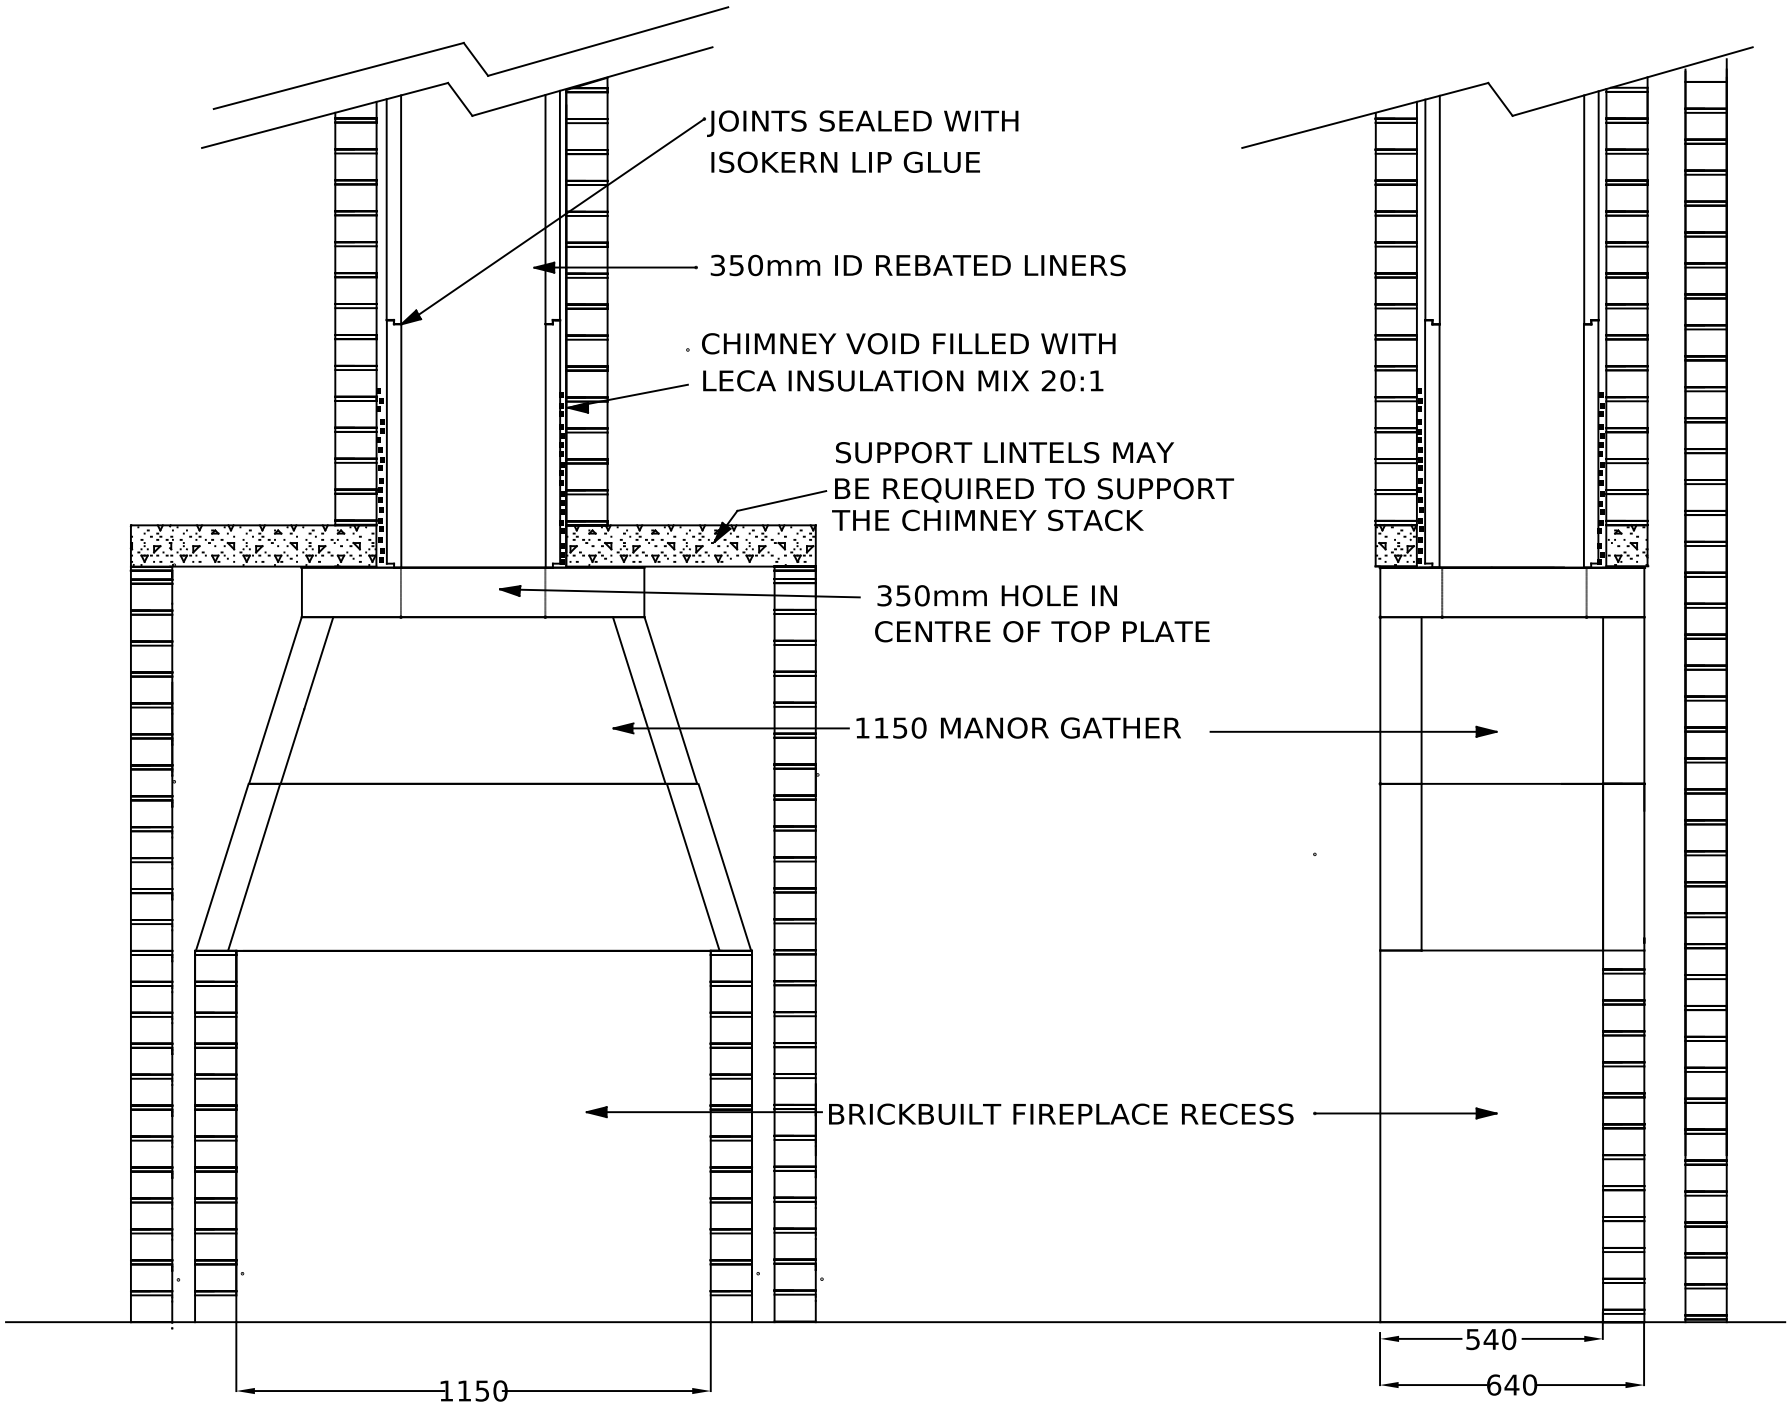

MAXIMUM LOADING CAPACITY 2600Kg

DRAWING TITLE ISOKERN 1150 GATHER WITH 350mm ID LINERS INSIDE A BRICK CHIMNEY		DRAWING NO: Std 7new SCALE: 1:25 DATE: 27/02/15

Isokern Installation drawing: 350mm liner, 1150 Manor gather, internal brick or block chimney

Please read instructions carefully, and check with us before construction. www.isokernshop.co.uk