

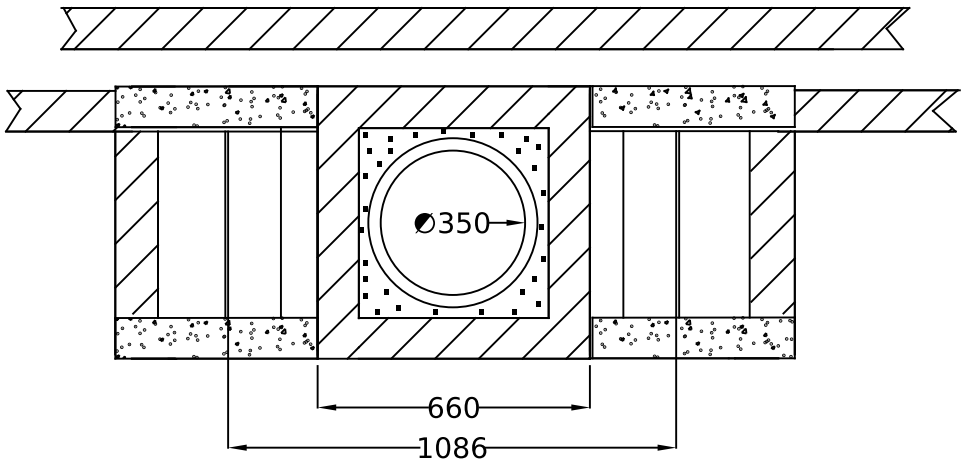


PLAN ABOVE GATHER

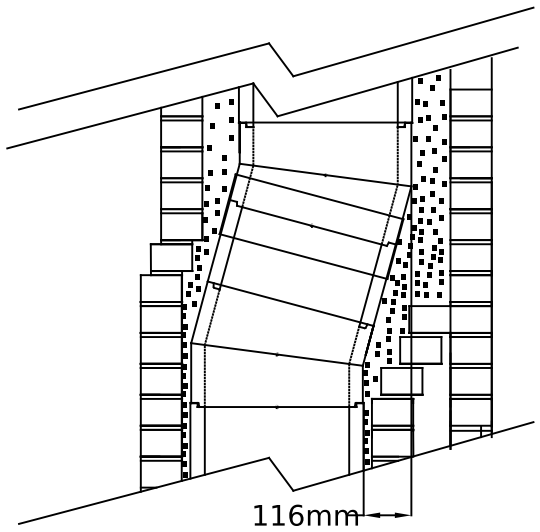

OPTIONAL BACK OFFSET IN LOFT

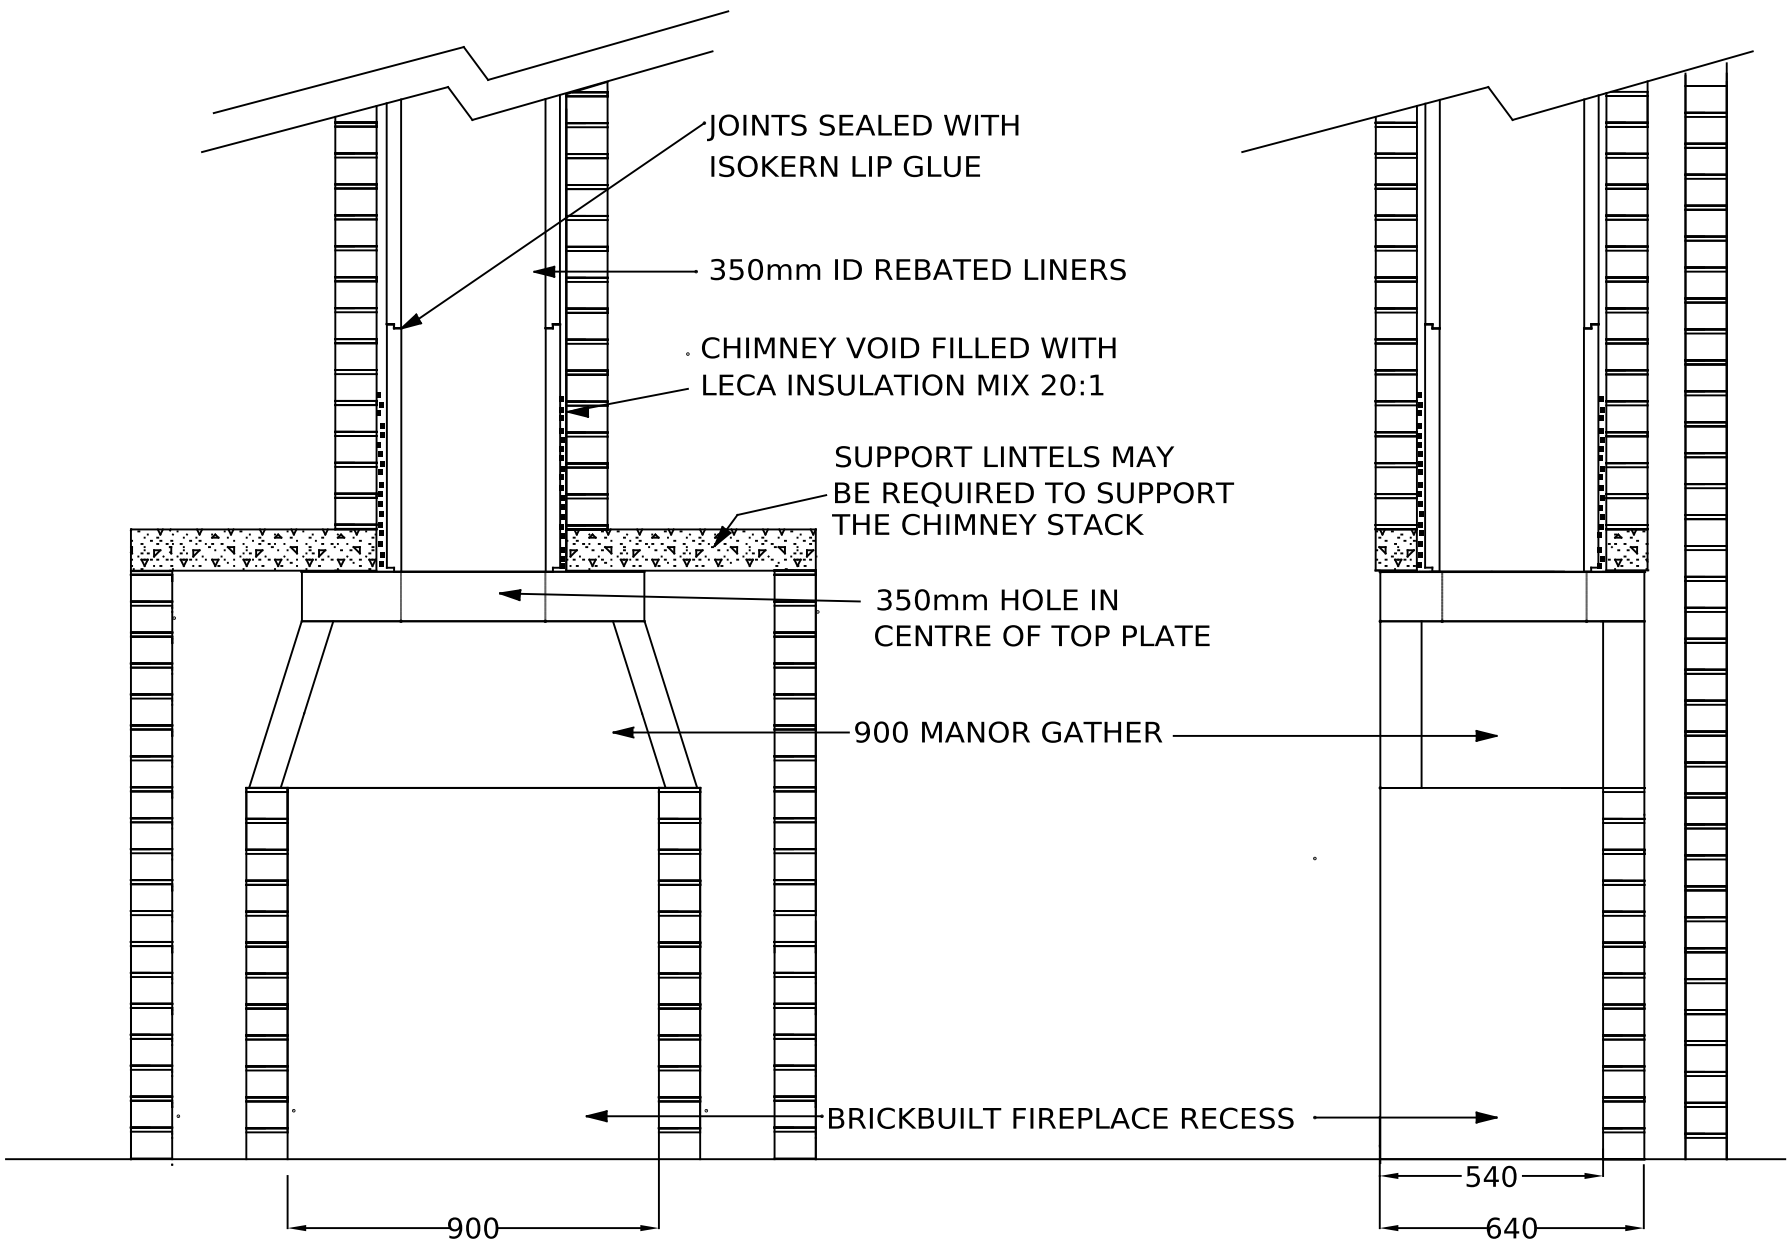

MAXIMUM LOADING CAPACITY 2600Kg

DRAWING TITLE
ISOKERN 900 GATHER
WITH 350mm ID LINERS
INSIDE A BRICK CHIMNEY

DRAWING NO	Std 6fnew
SCALE	1:25
DATE	27/02/15

Isokern Installation drawing: 350mm liner, 900 Manor gather, internal brick or block chimney

Dimensions in mm. Please confirm with us before construction. www.isokernshop.co.uk