
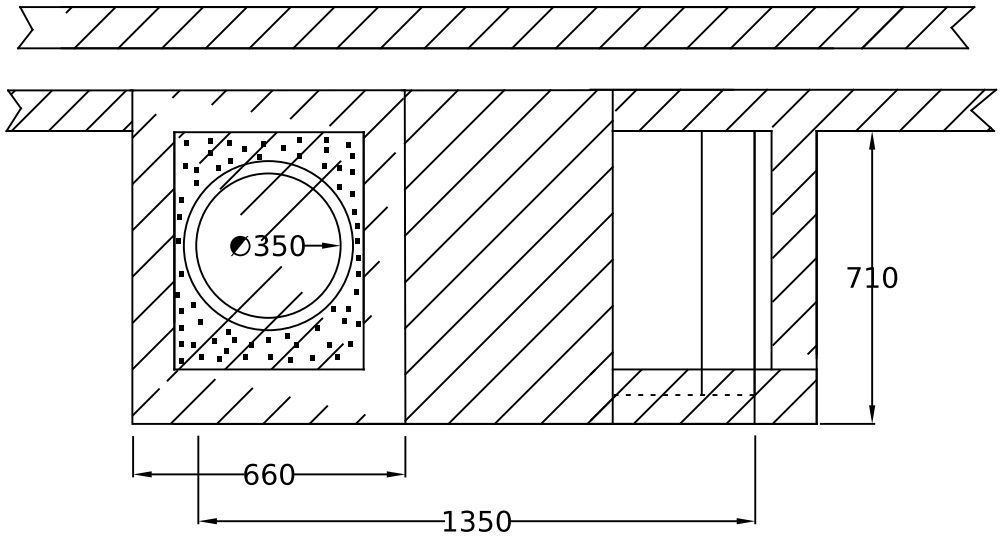


PLAN ABOVE FIRECHEST

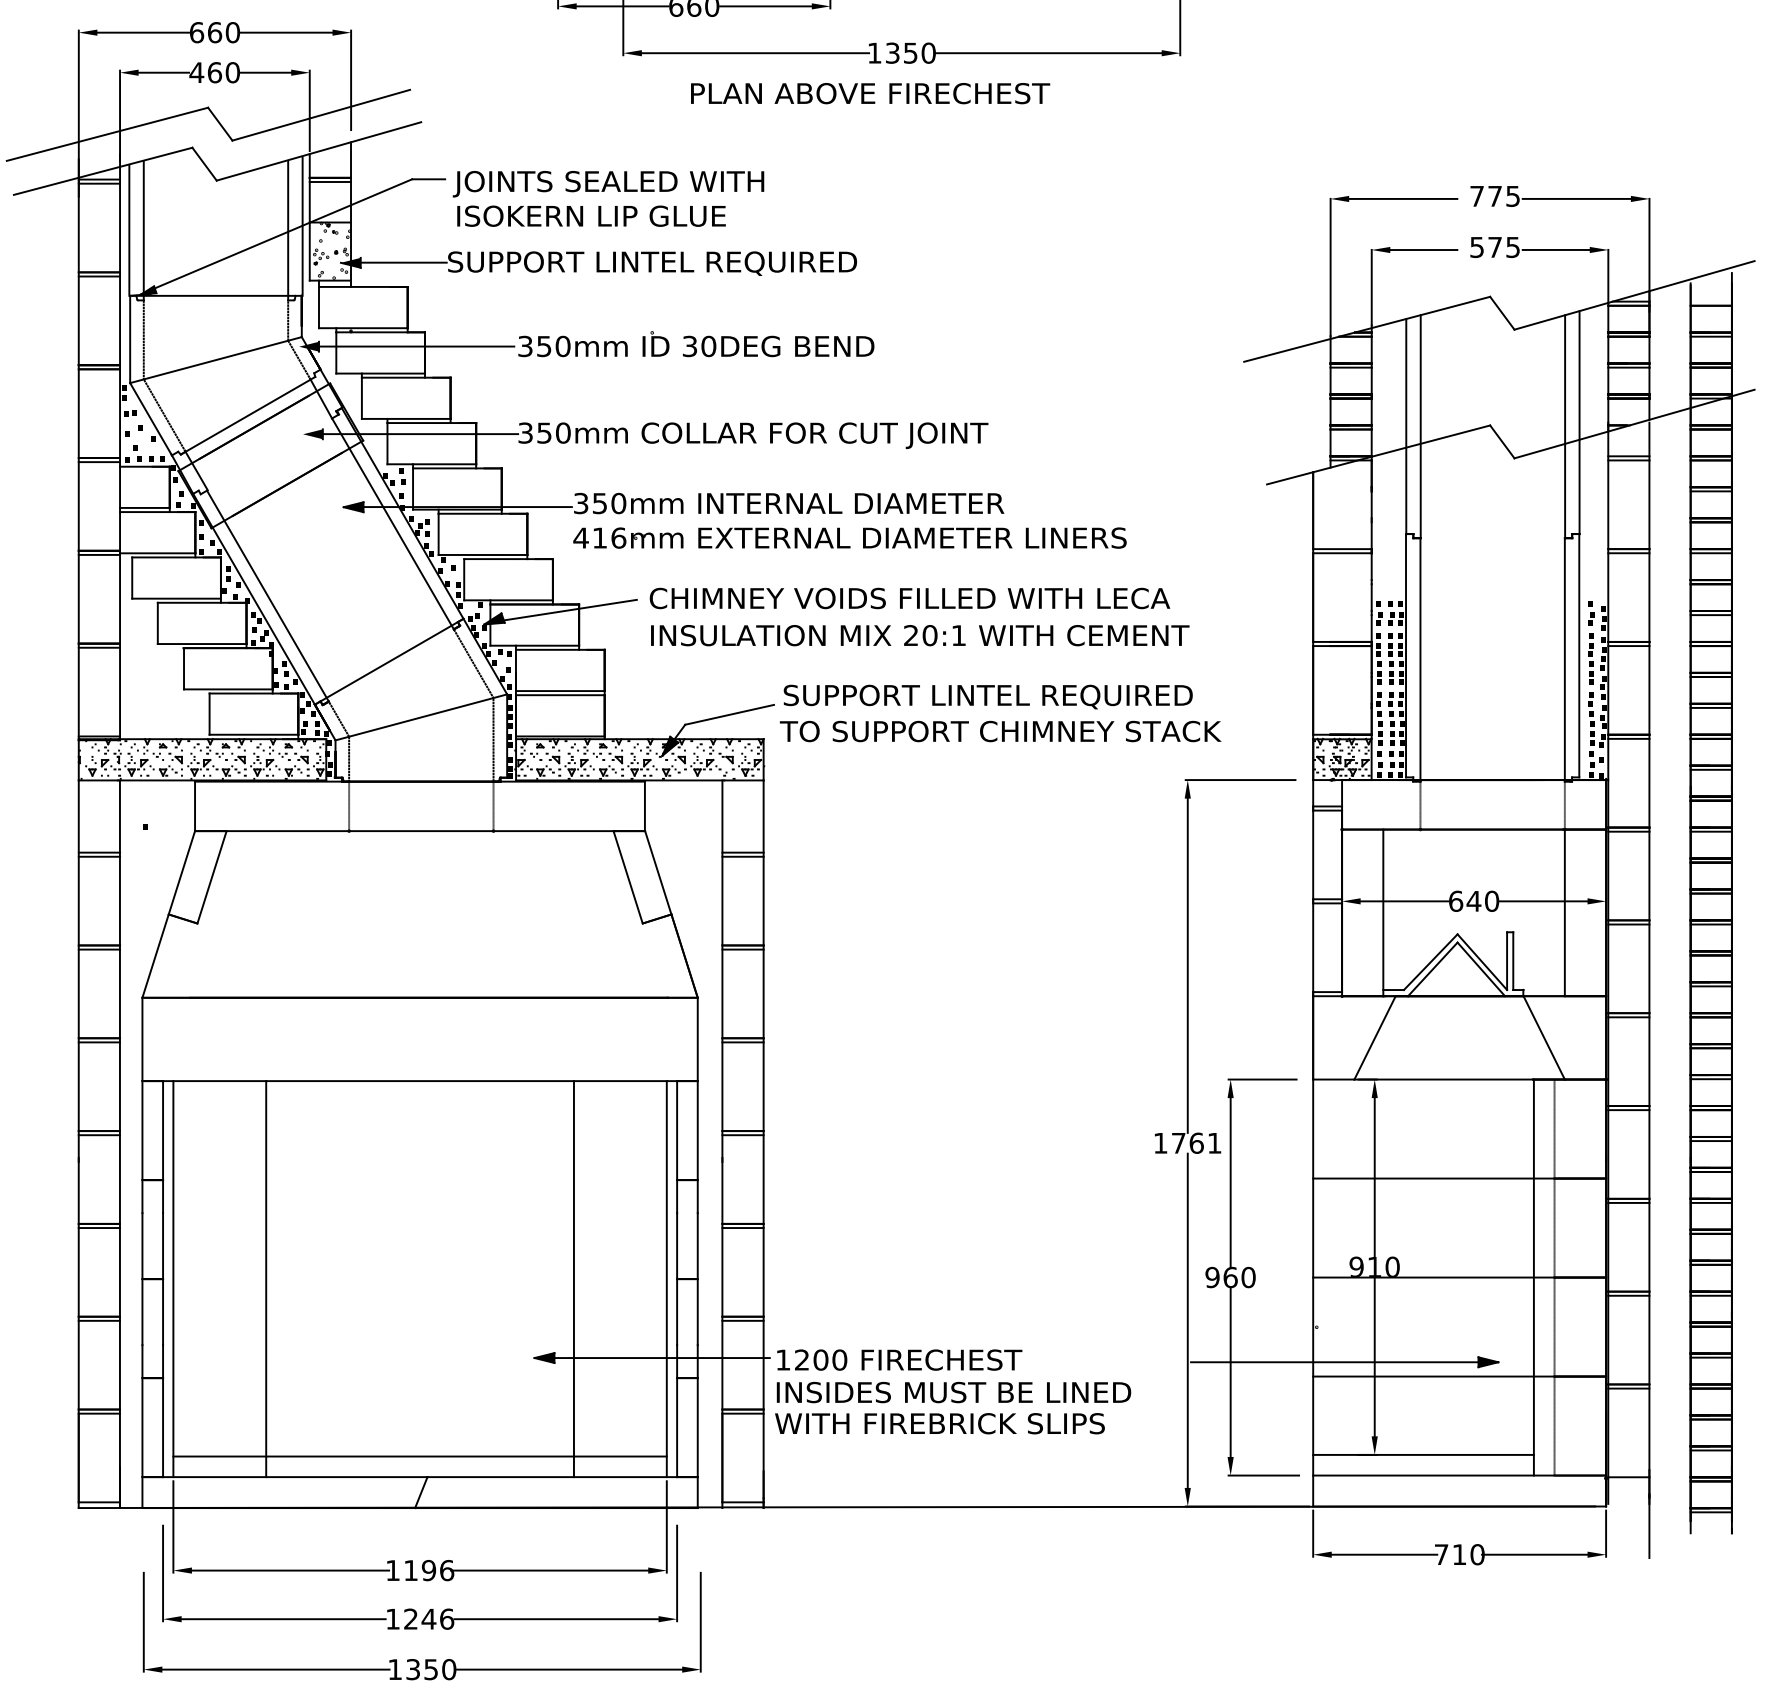

MAXIMUM LOADING CAPACITY	2600Kg

DRAWING TITLE		DRAWING NO	std7d 1200 MAG
ISOKERN 1200 MAGNUM FIRECHEST WITH 350mm ID LINERS & OFFSET INSIDE A BRICK CHIMNEY		SCALE	1:25
		DATE	01-08-14

Isokern Installation drawing: Magnum 1200 firechest, 350mm liner with offset, internal brick chimney

Dimensions in mm. Typical arrangement for brick chimney construction. www.isokernshop.co.uk