
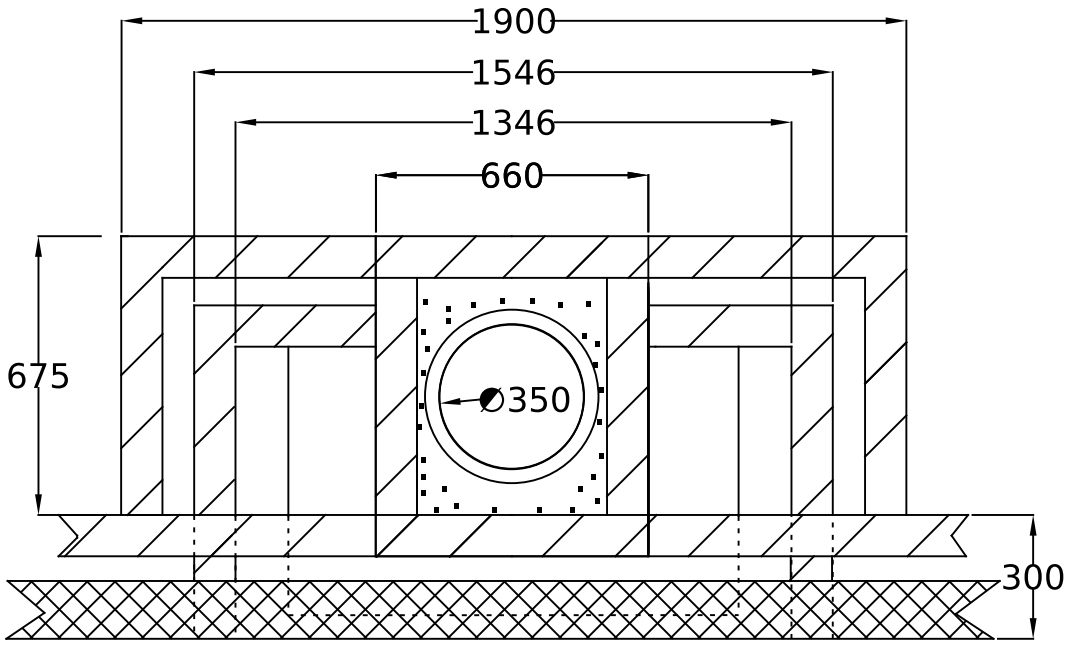


PLAN OF CHIMNEY STACK

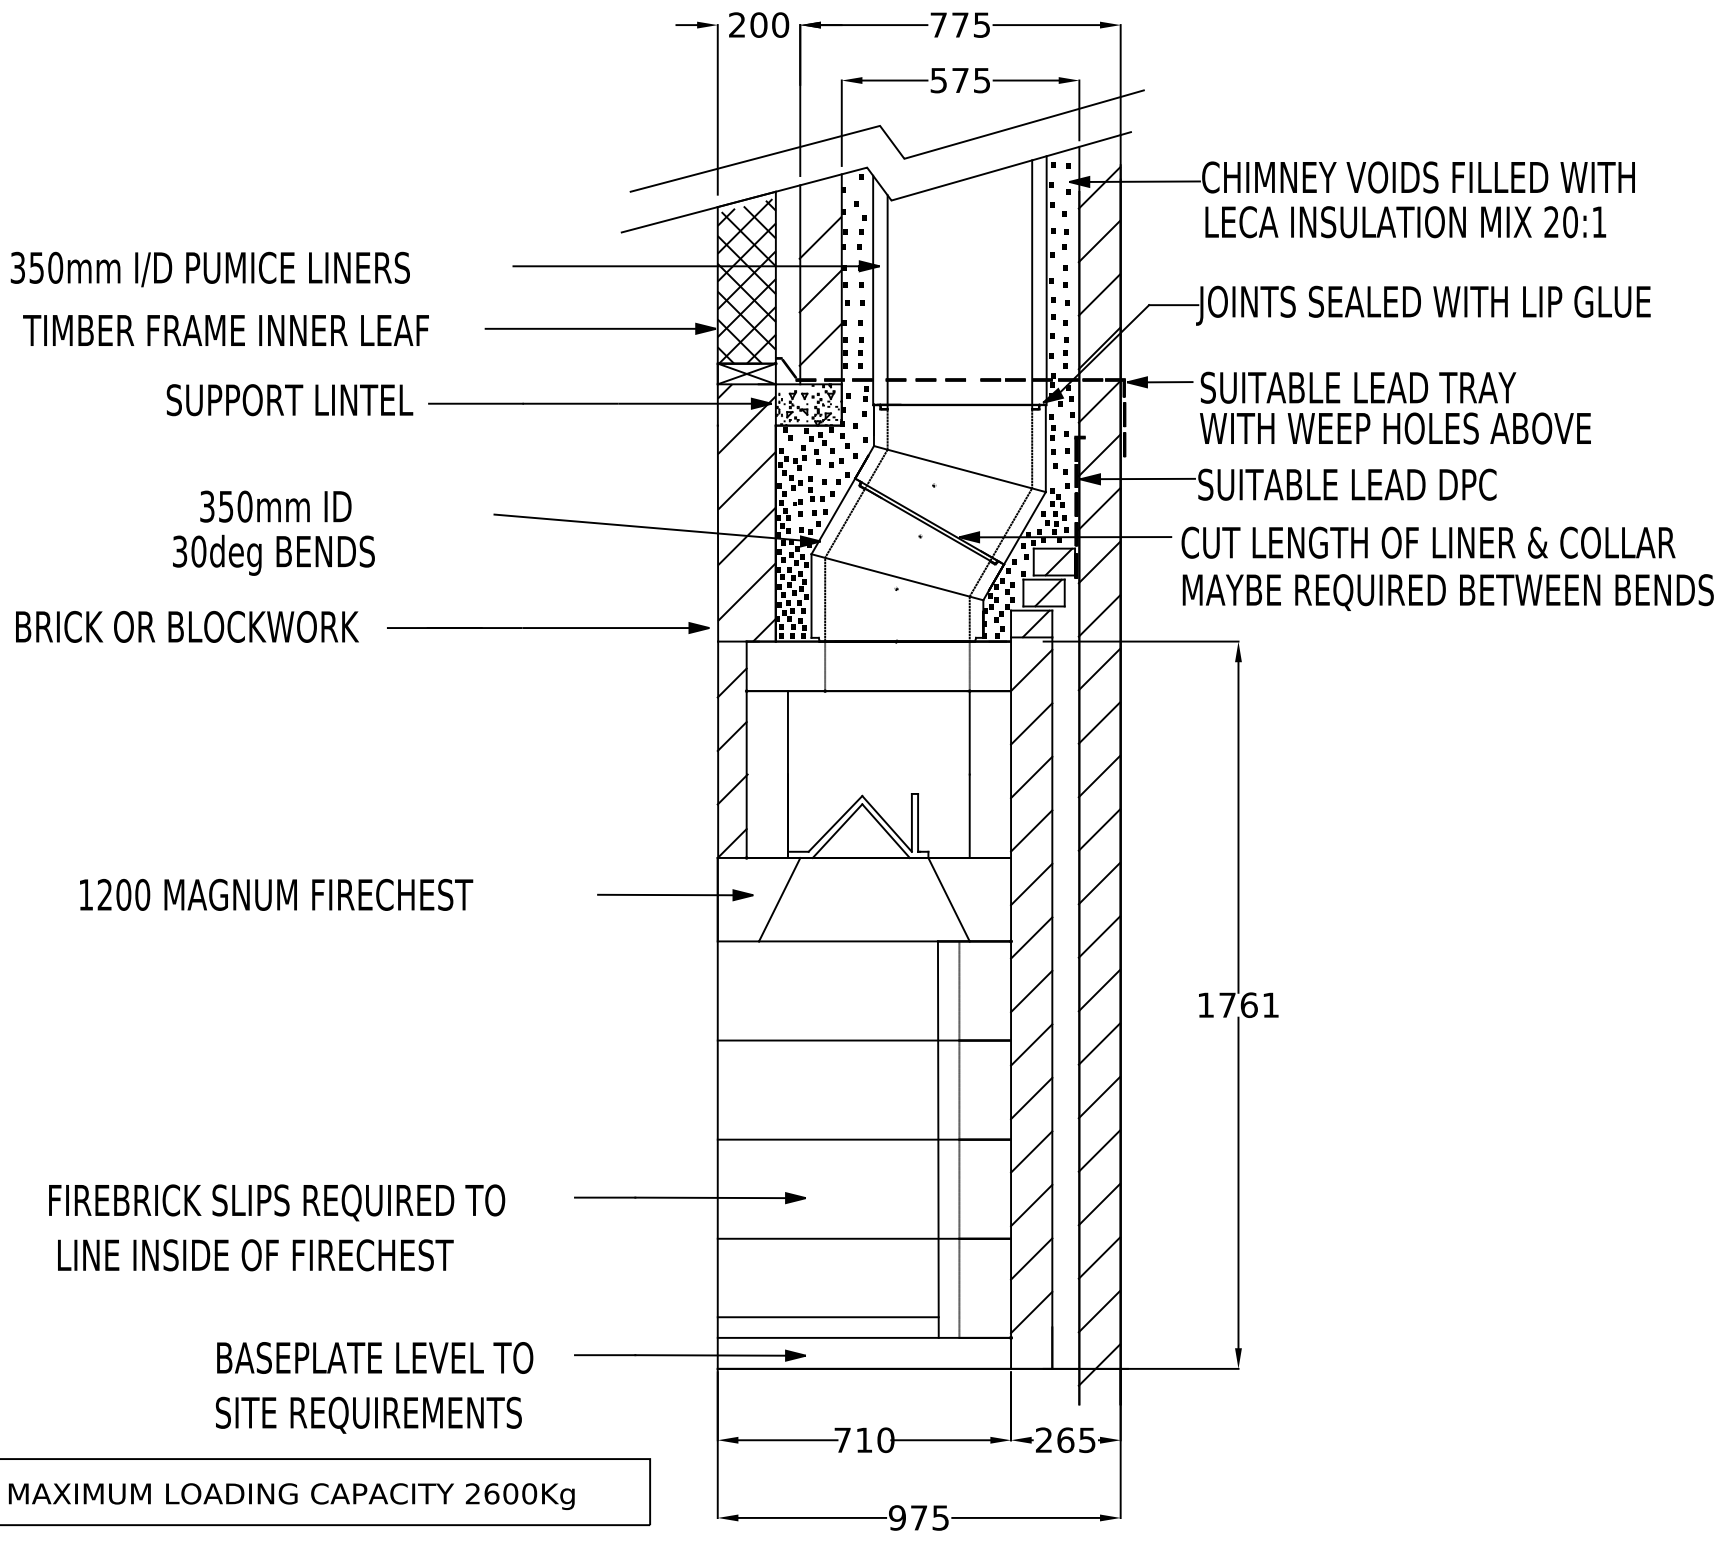

MAXIMUM LOADING CAPACITY 2600Kg

DRAWING TITLE ISOKERN MAGNUM 1200 FIRECHEST WITH 350mm ID LINERS FOR EXTERNAL BRICK CHIMNEY ON TIMBER FRAME DWELLING		DRAWING NO: Std 7TF Mag SCALE: 1:25 DATE: 01-08-14