
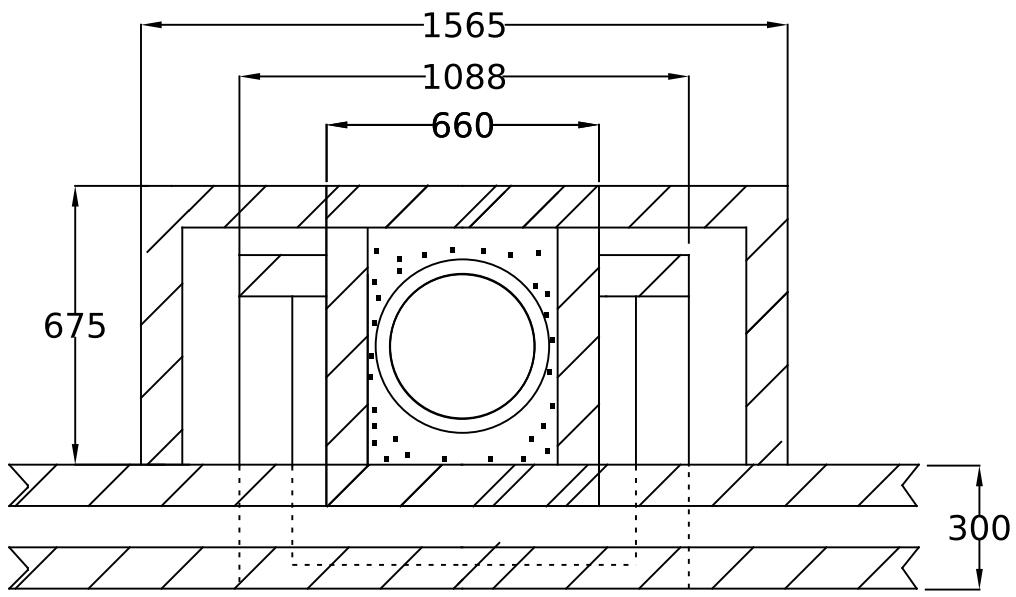


PLAN OF CHIMNEY STACK

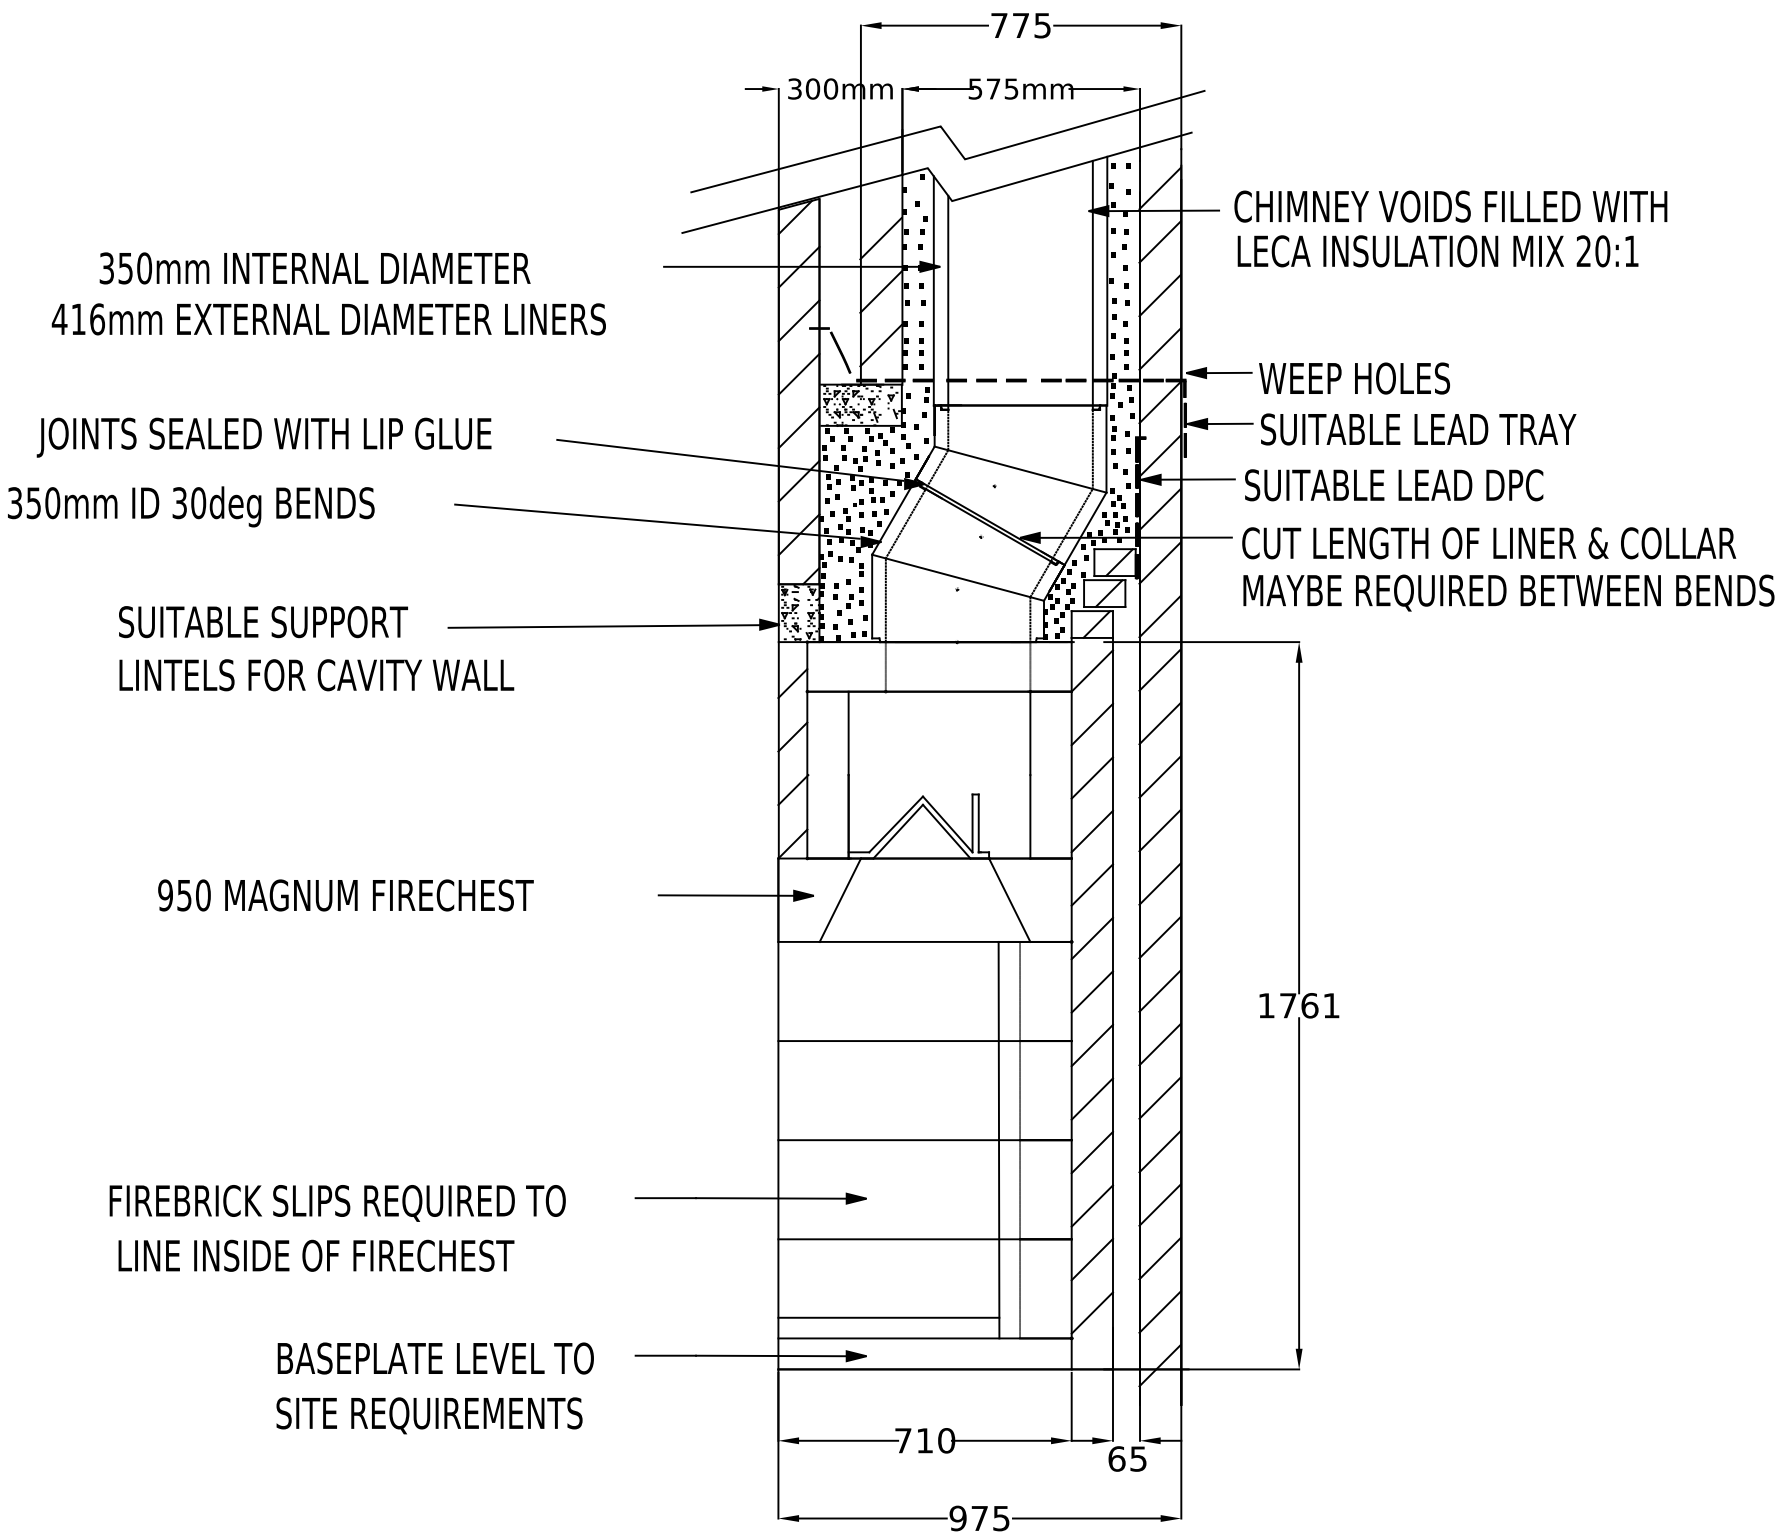

MAXIMUM LOADING CAPACITY 2600Kg

DRAWING TITLE ISOKERN MAGNUM 950 FIRECHEST WITH 350mm INTERNAL DIAMETER REBATED FLUE LINERS FOR EXTERNAL BRICK CHIMNEY	

DRAWING NO	Std 6d 950 MAG
SCALE	1:25
DATE	01-08-14