
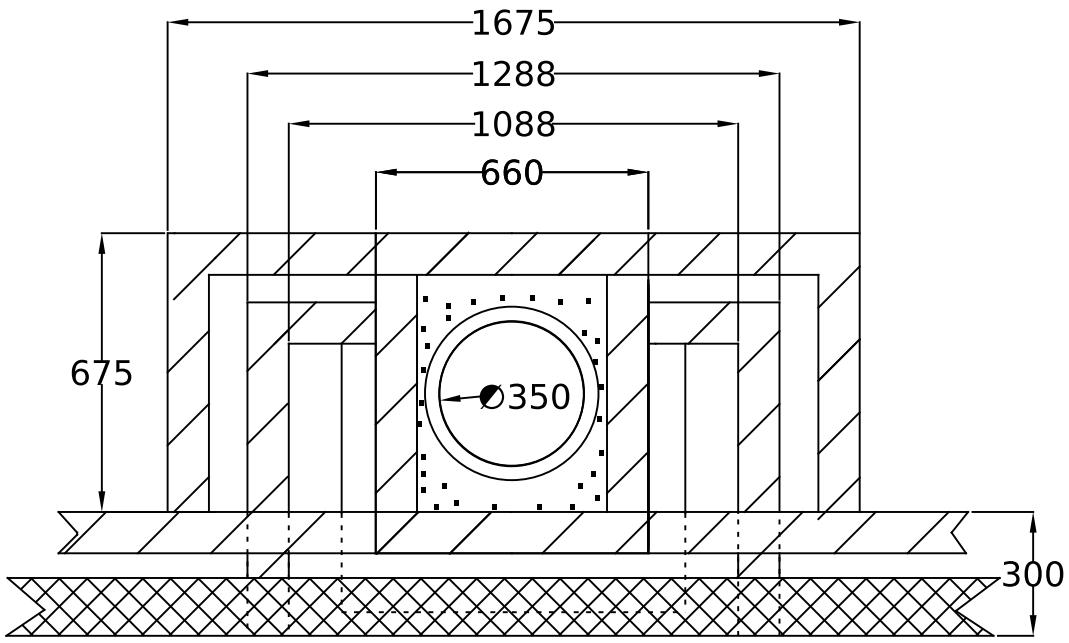


PLAN OF CHIMNEY STACK

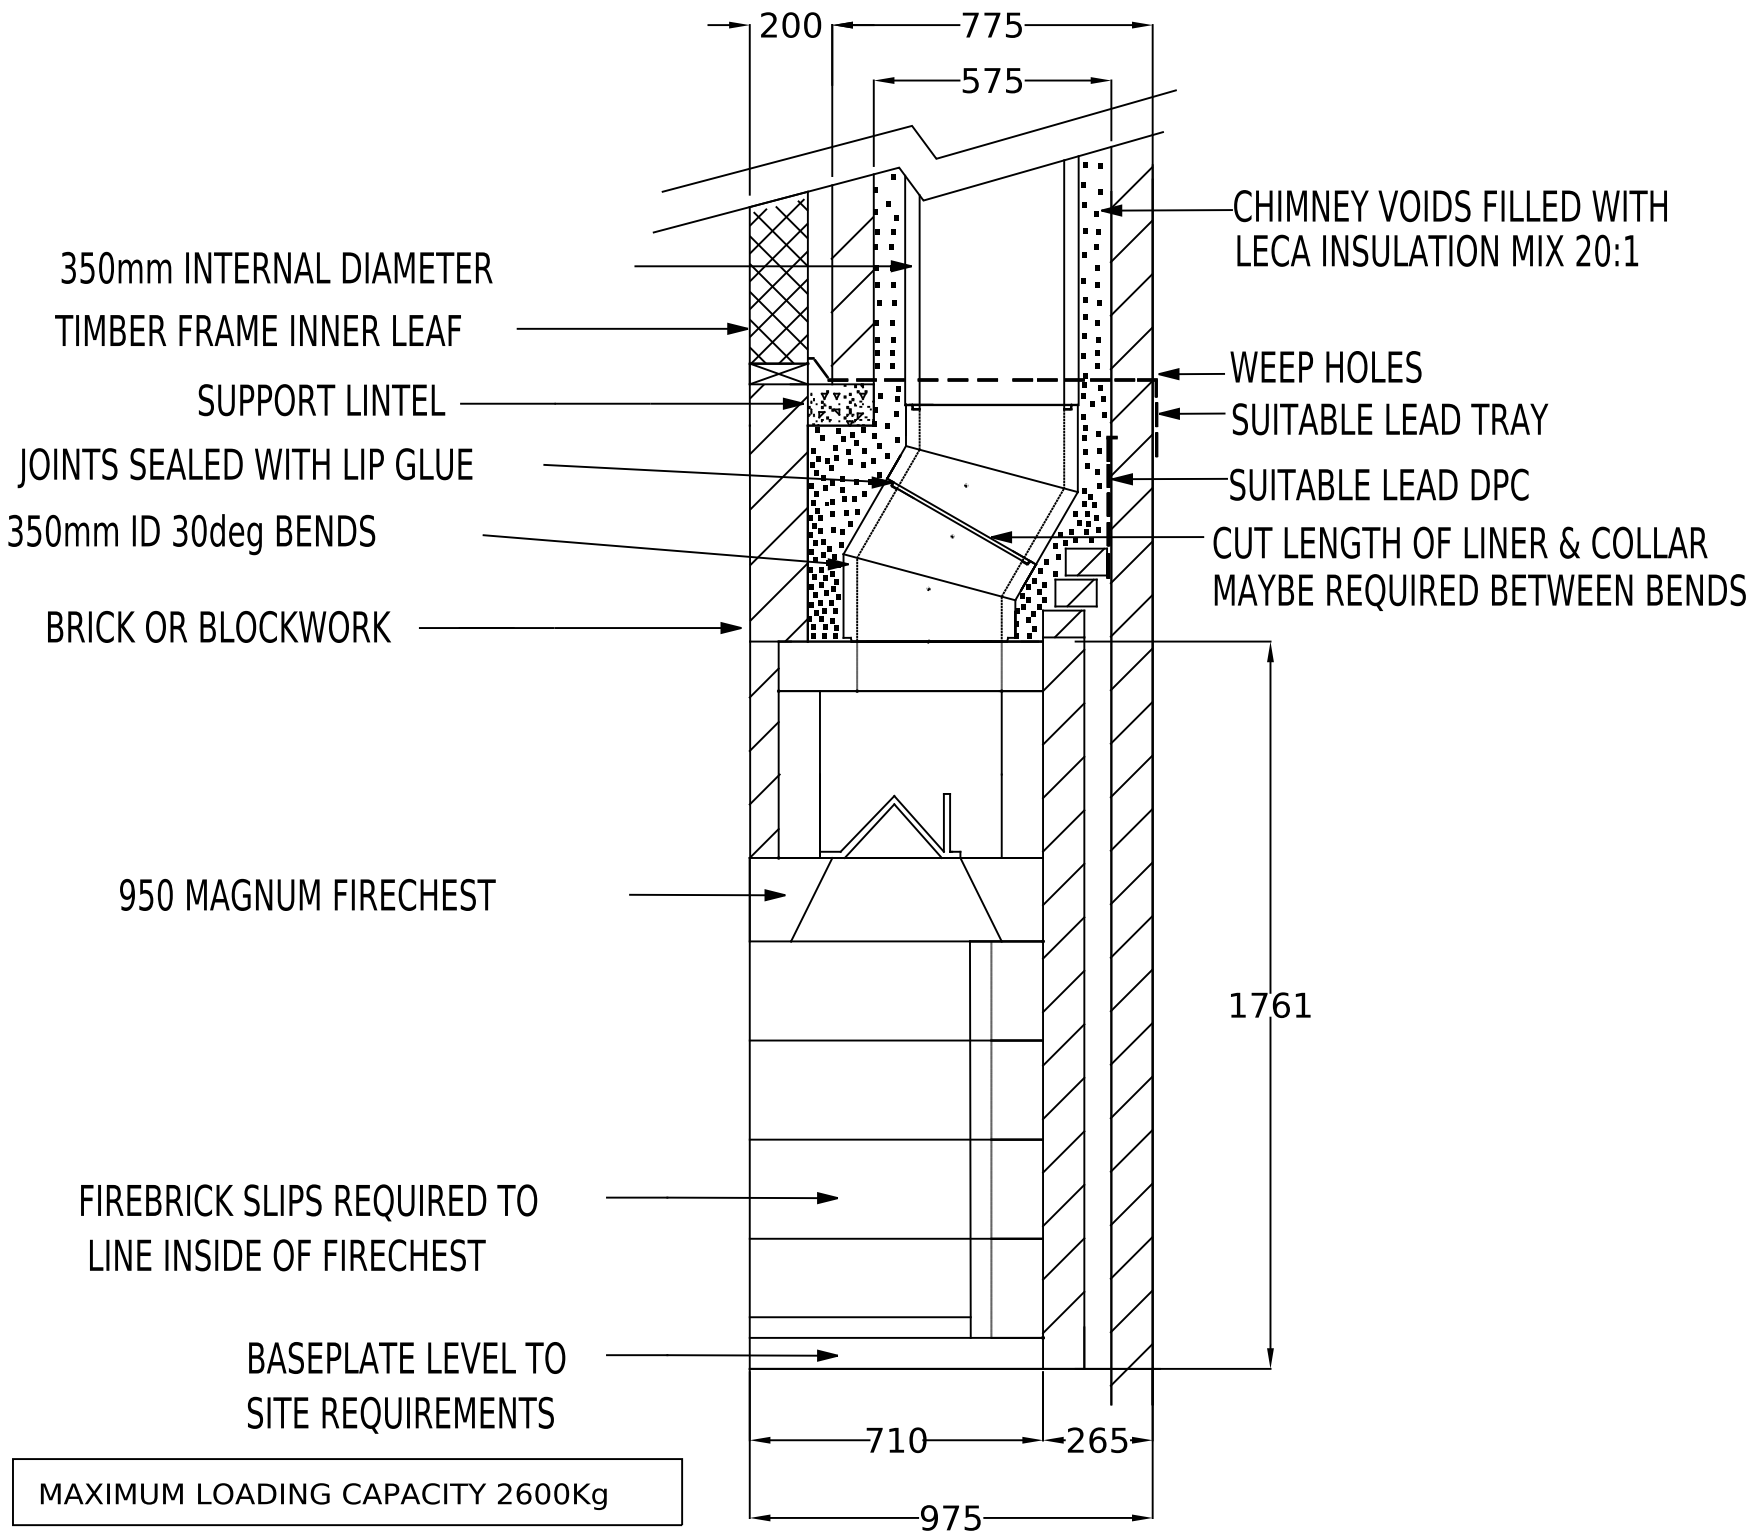

MAXIMUM LOADING CAPACITY 2600Kg

DRAWING TITLE
ISOKERN MAGNUM 950 FIRECHEST
WITH 350mm ID LINERS
FOR EXTERNAL BRICK CHIMNEY
ON TIMBER FRAME DWELLING

DRAWING NO	Std 6TF Mag
SCALE	1:25
DATE	01-08-14