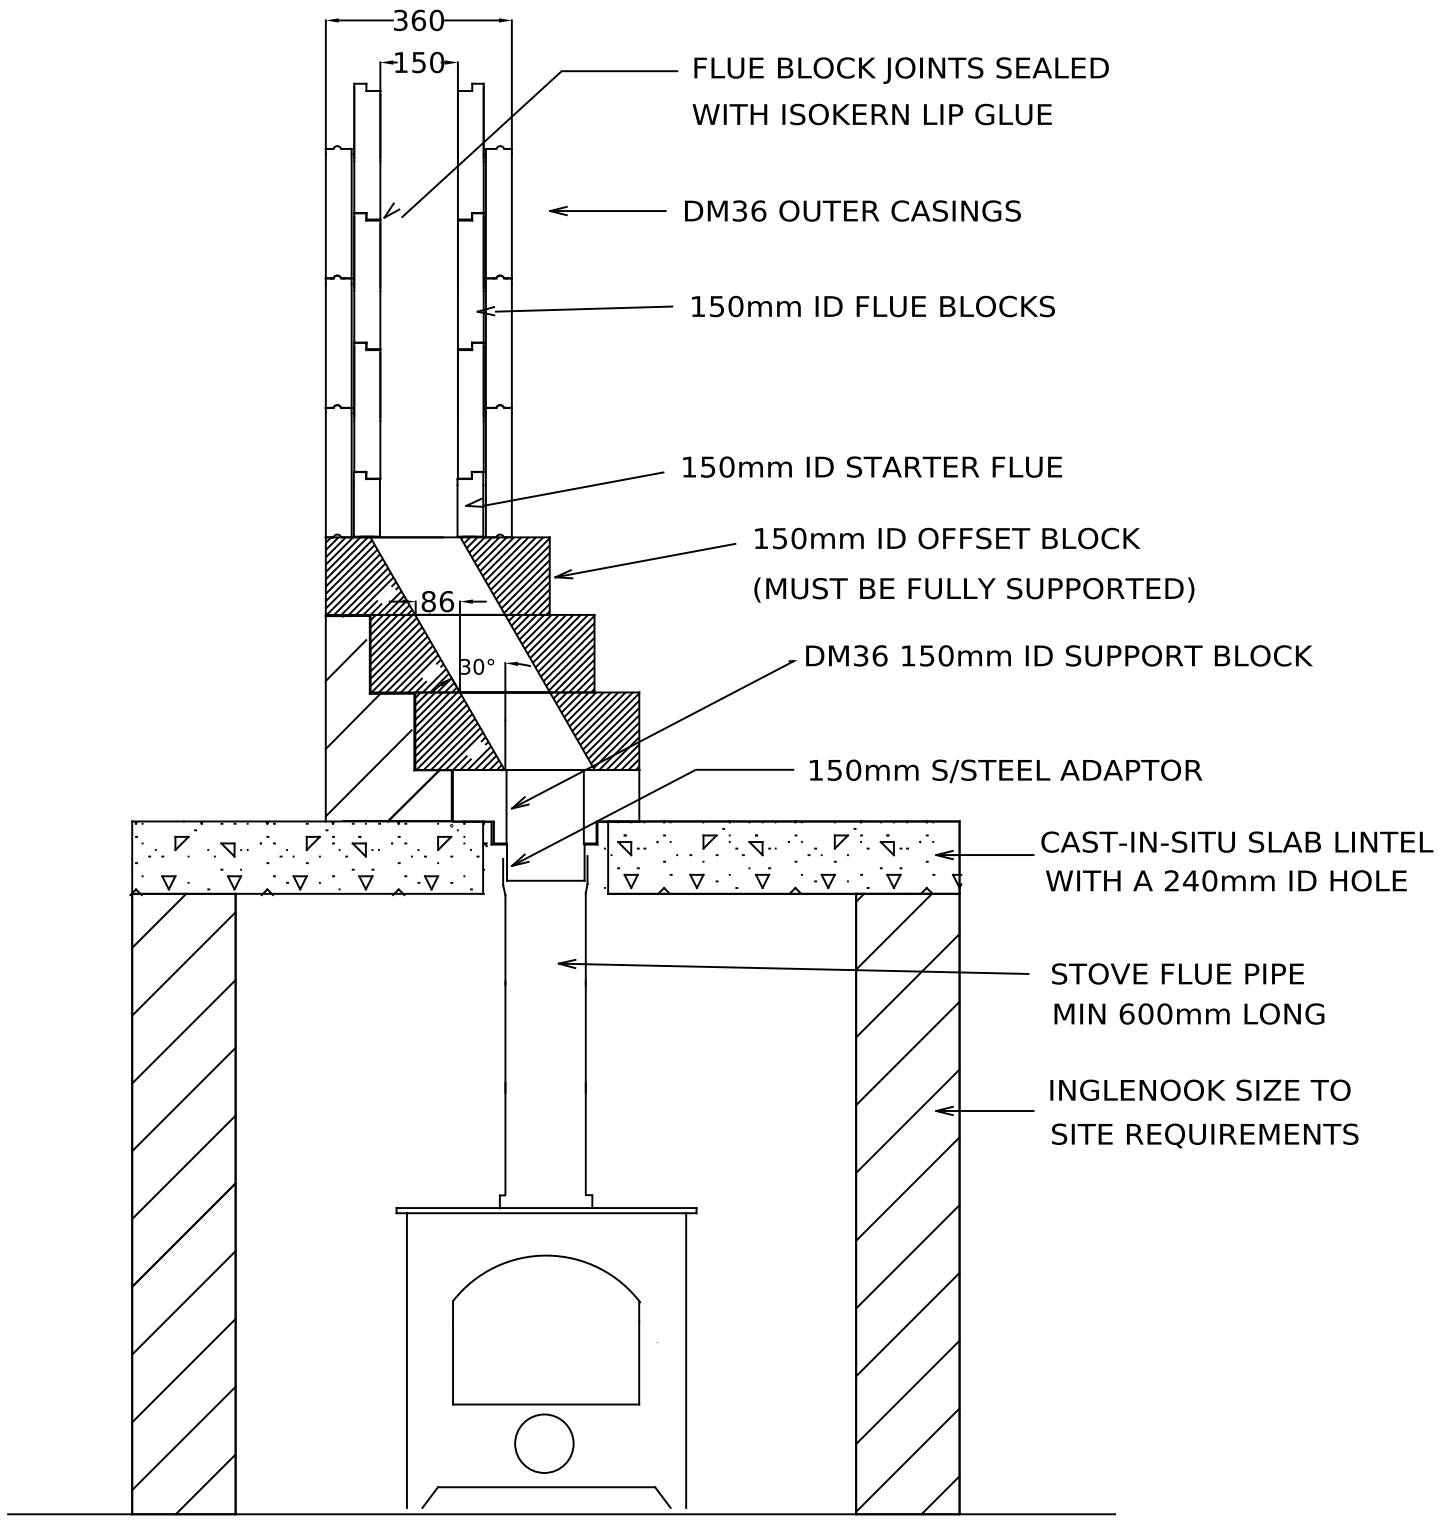

DRAWING TITLE ISOKERN DM36 CHIMNEY WITH OFFSET BLOCKS CONNECTING TO A STOVE WITH 150mm OUTLET		DRAWING NO: DM6-d SCALE: 1:20 DATE: 21-1-14

Isokern Installation drawing: DM36 150mm, offset above the support block Indicative only, check with us before construction. www.isokernshop.co.uk