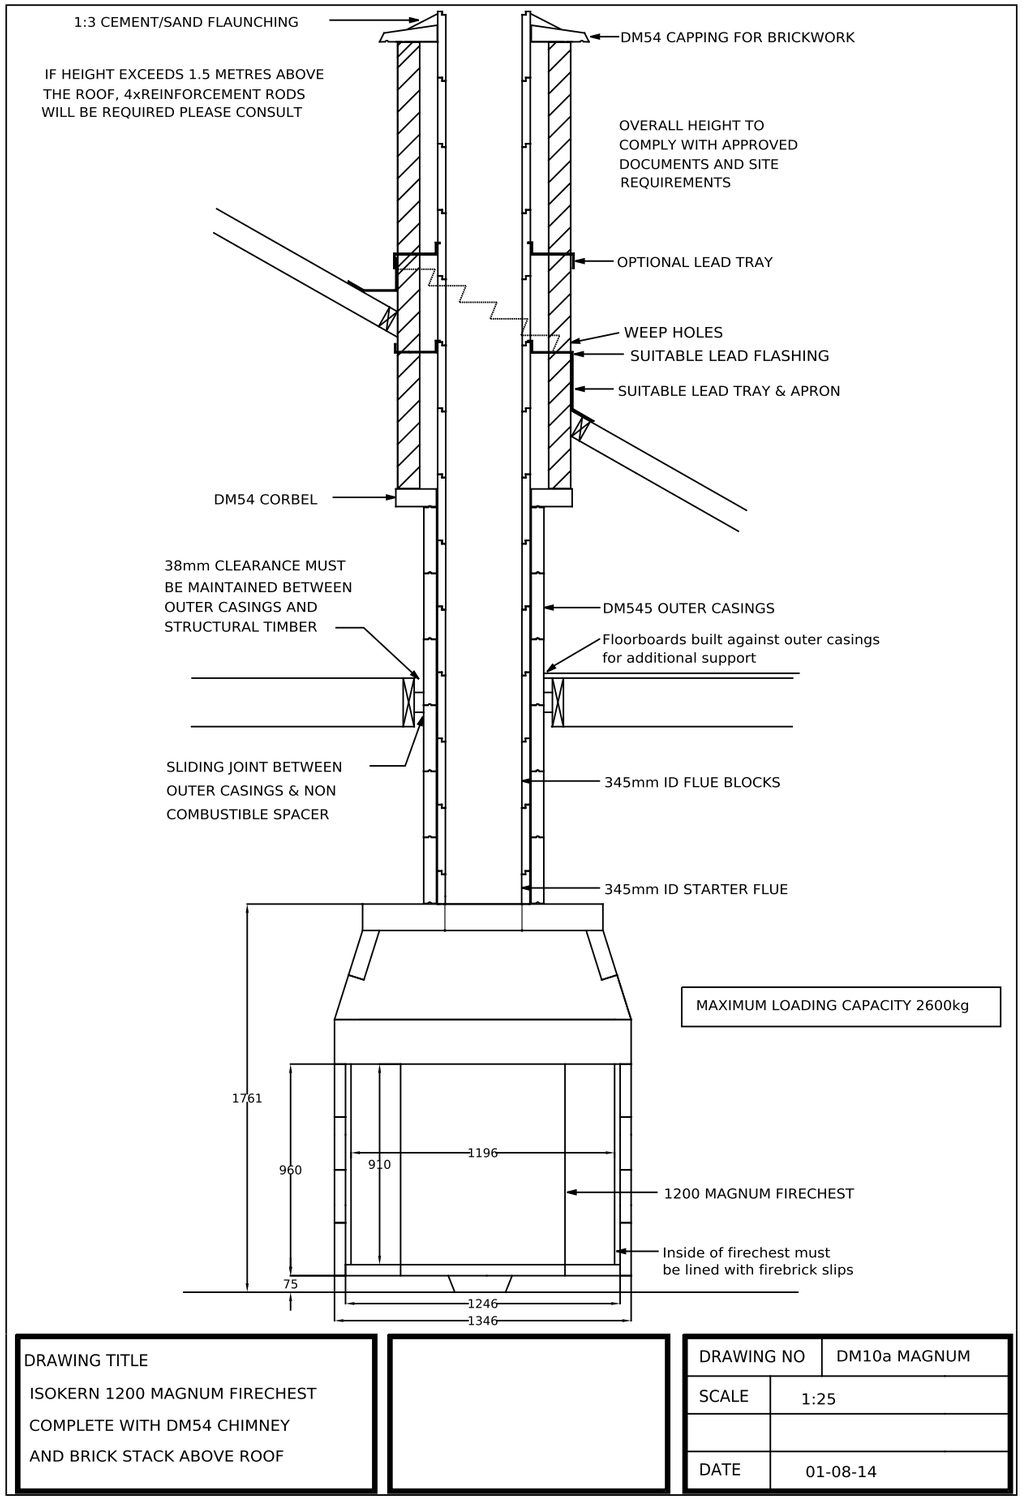

Isokern Installation drawing: DM54, Magnum 1200 firechest, internal brick stack

Dimensions in mm. Indicative only, check with us before construction. www.isokernshop.co.uk