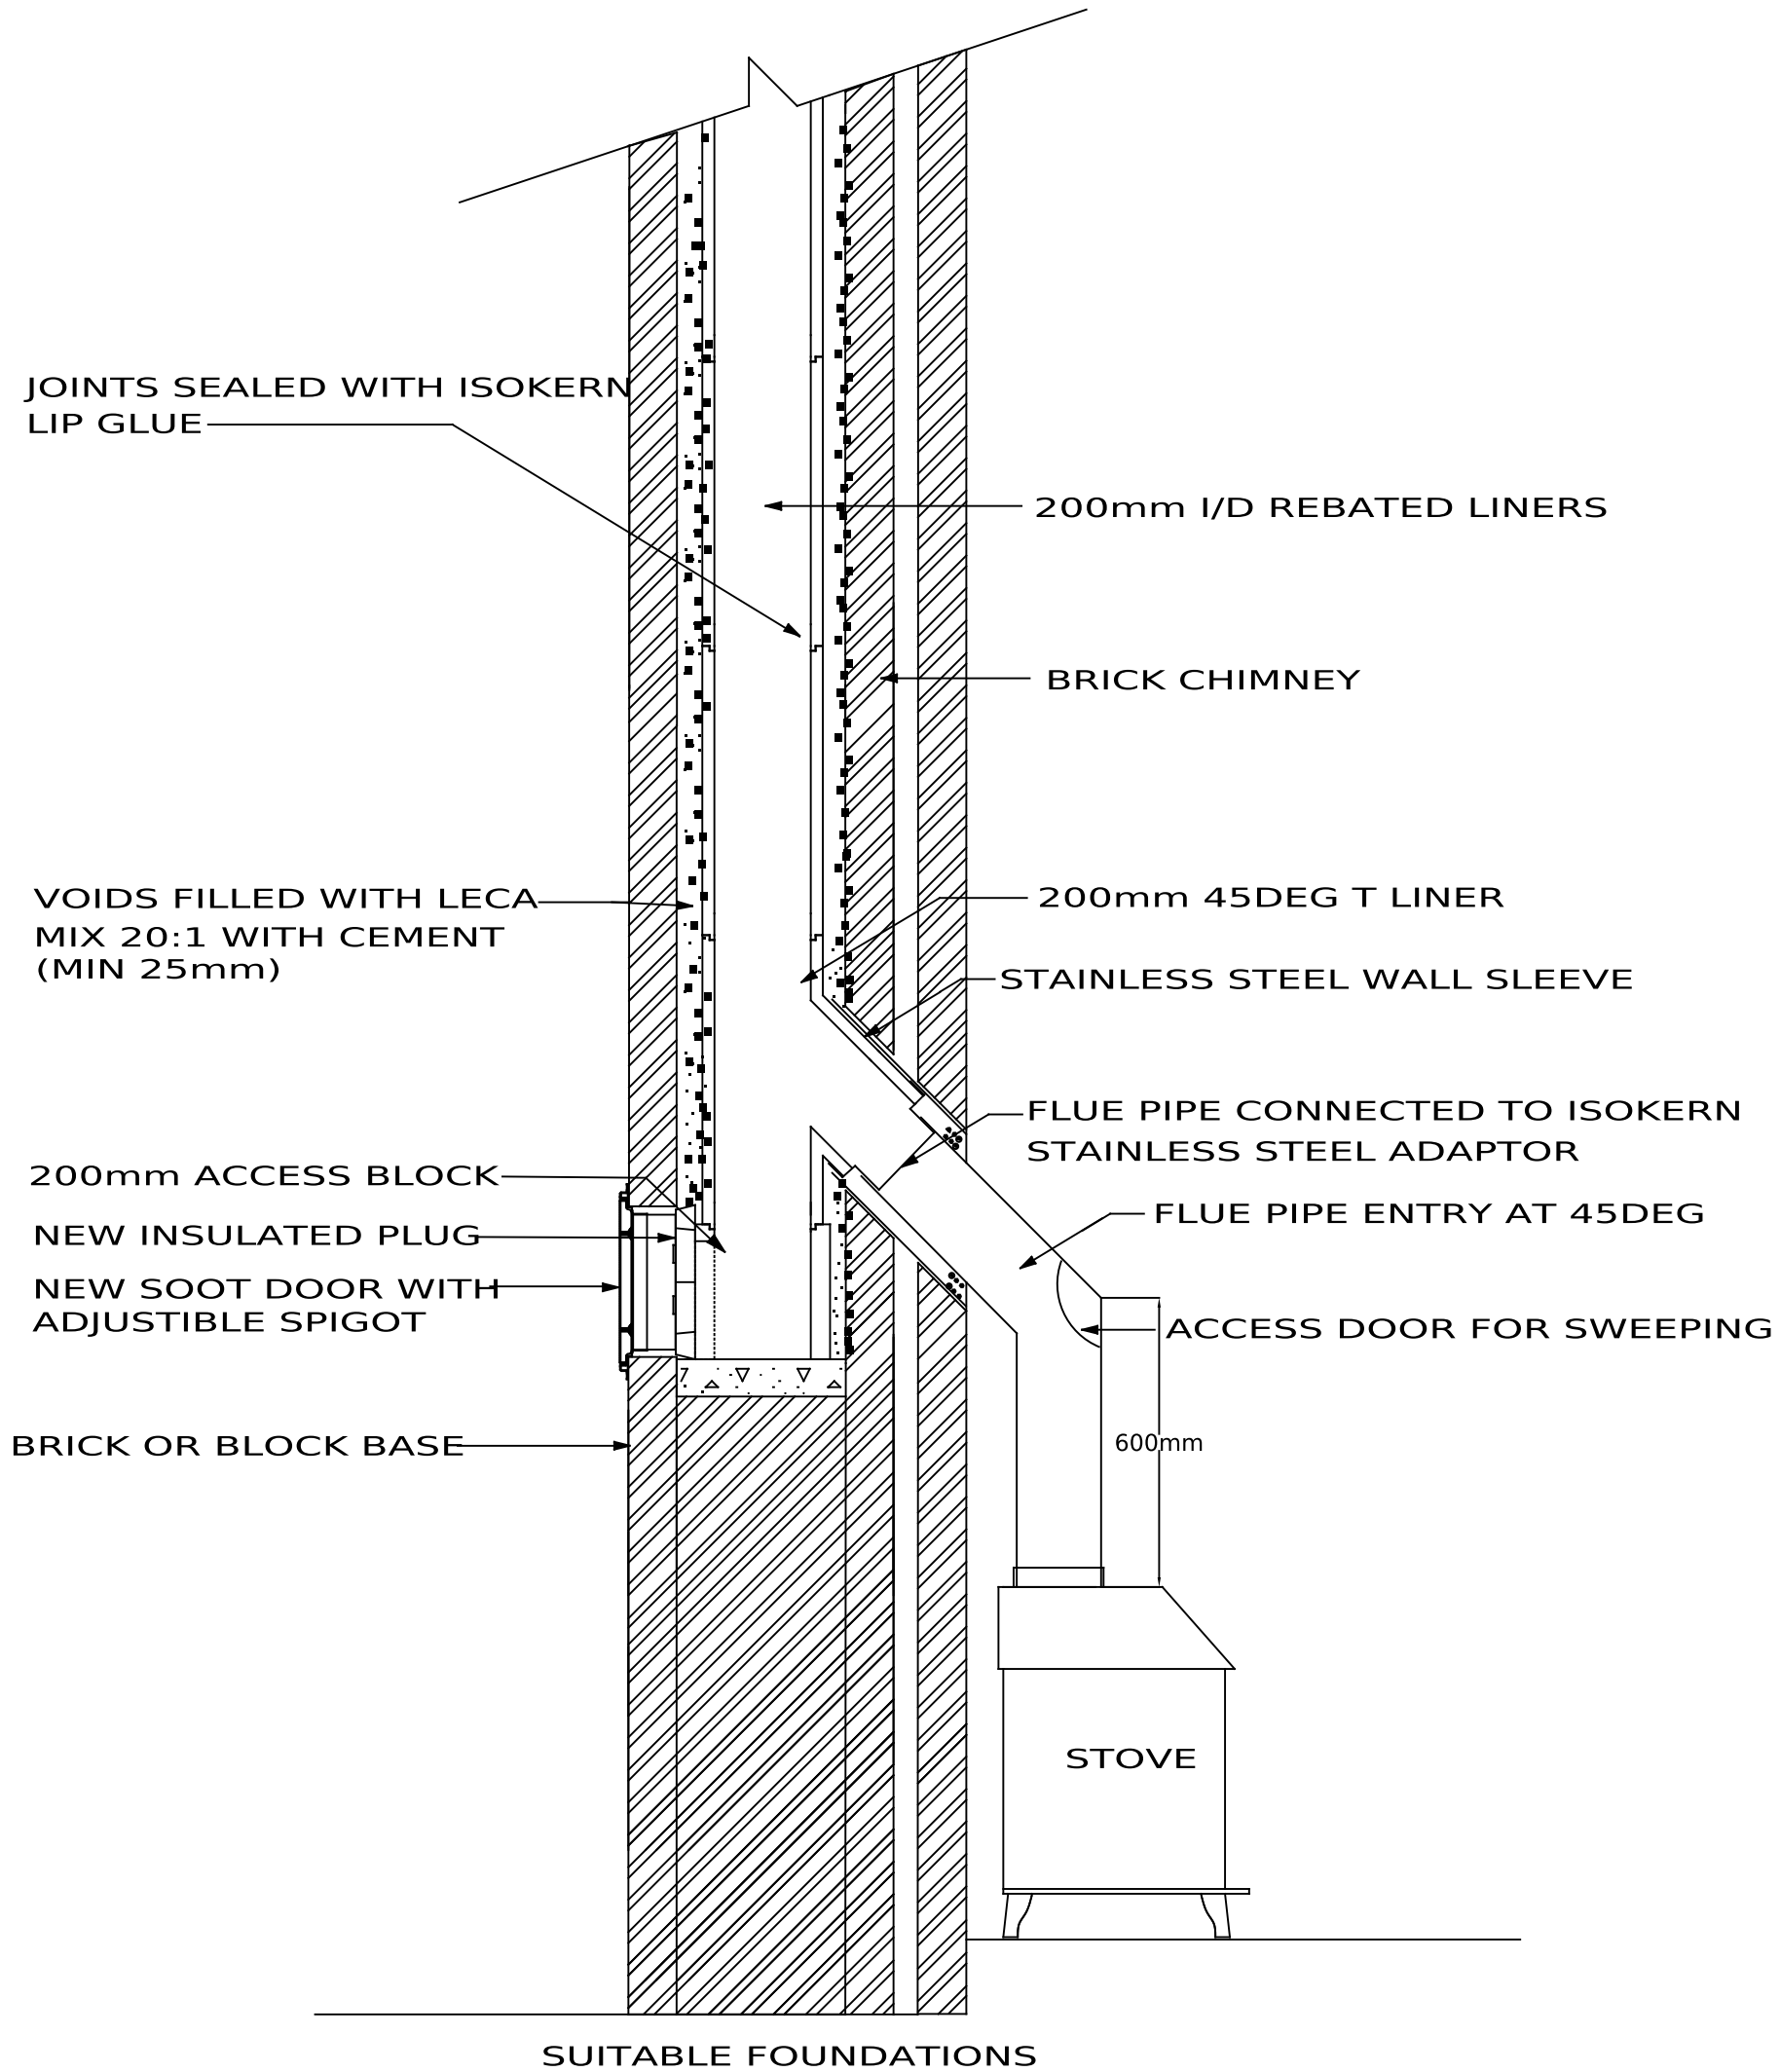

DRAWING TITLE ISOKERN 200mm LINER SYSTEM FOR AN APPLIANCE FLUE PIPE CONNECTING AT 45 DEG		DRAWING NO: STANDARD 3E SCALE: 1:20 DATE: 07/07/15

Isokern Installation drawing: 200mm liner, stove connecting at 45 degrees

All dimensions in mm. Indicative only, check with us before construction. www.isokernshop.co.uk