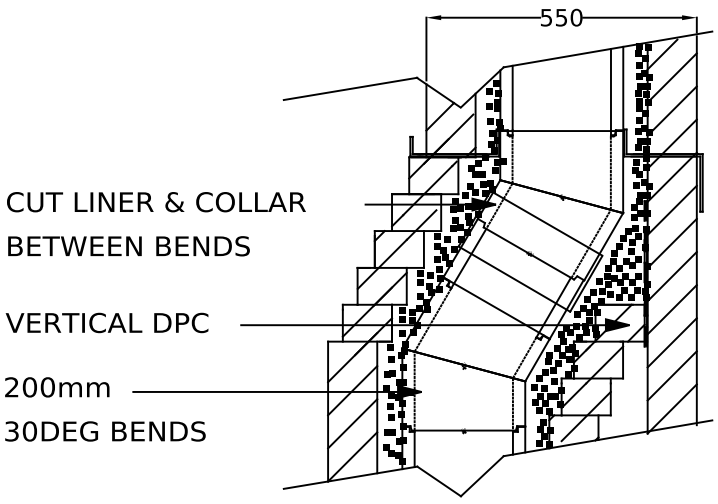

OPTIONAL BACK OFFSET AT ROOF

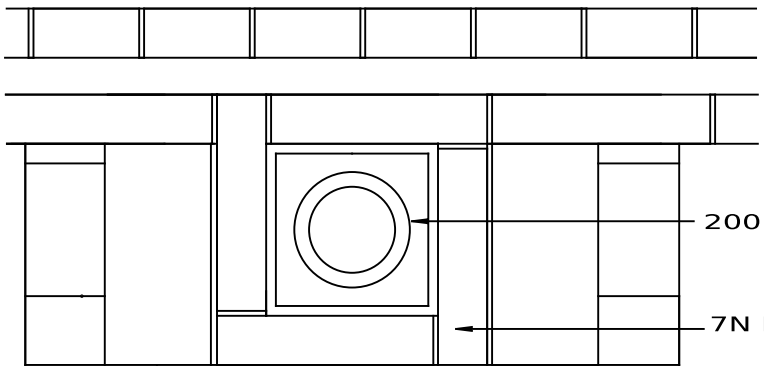

PLAN ABOVE LINTELS

MAXIMUM LOAD ON LINTELS IS 3250KG

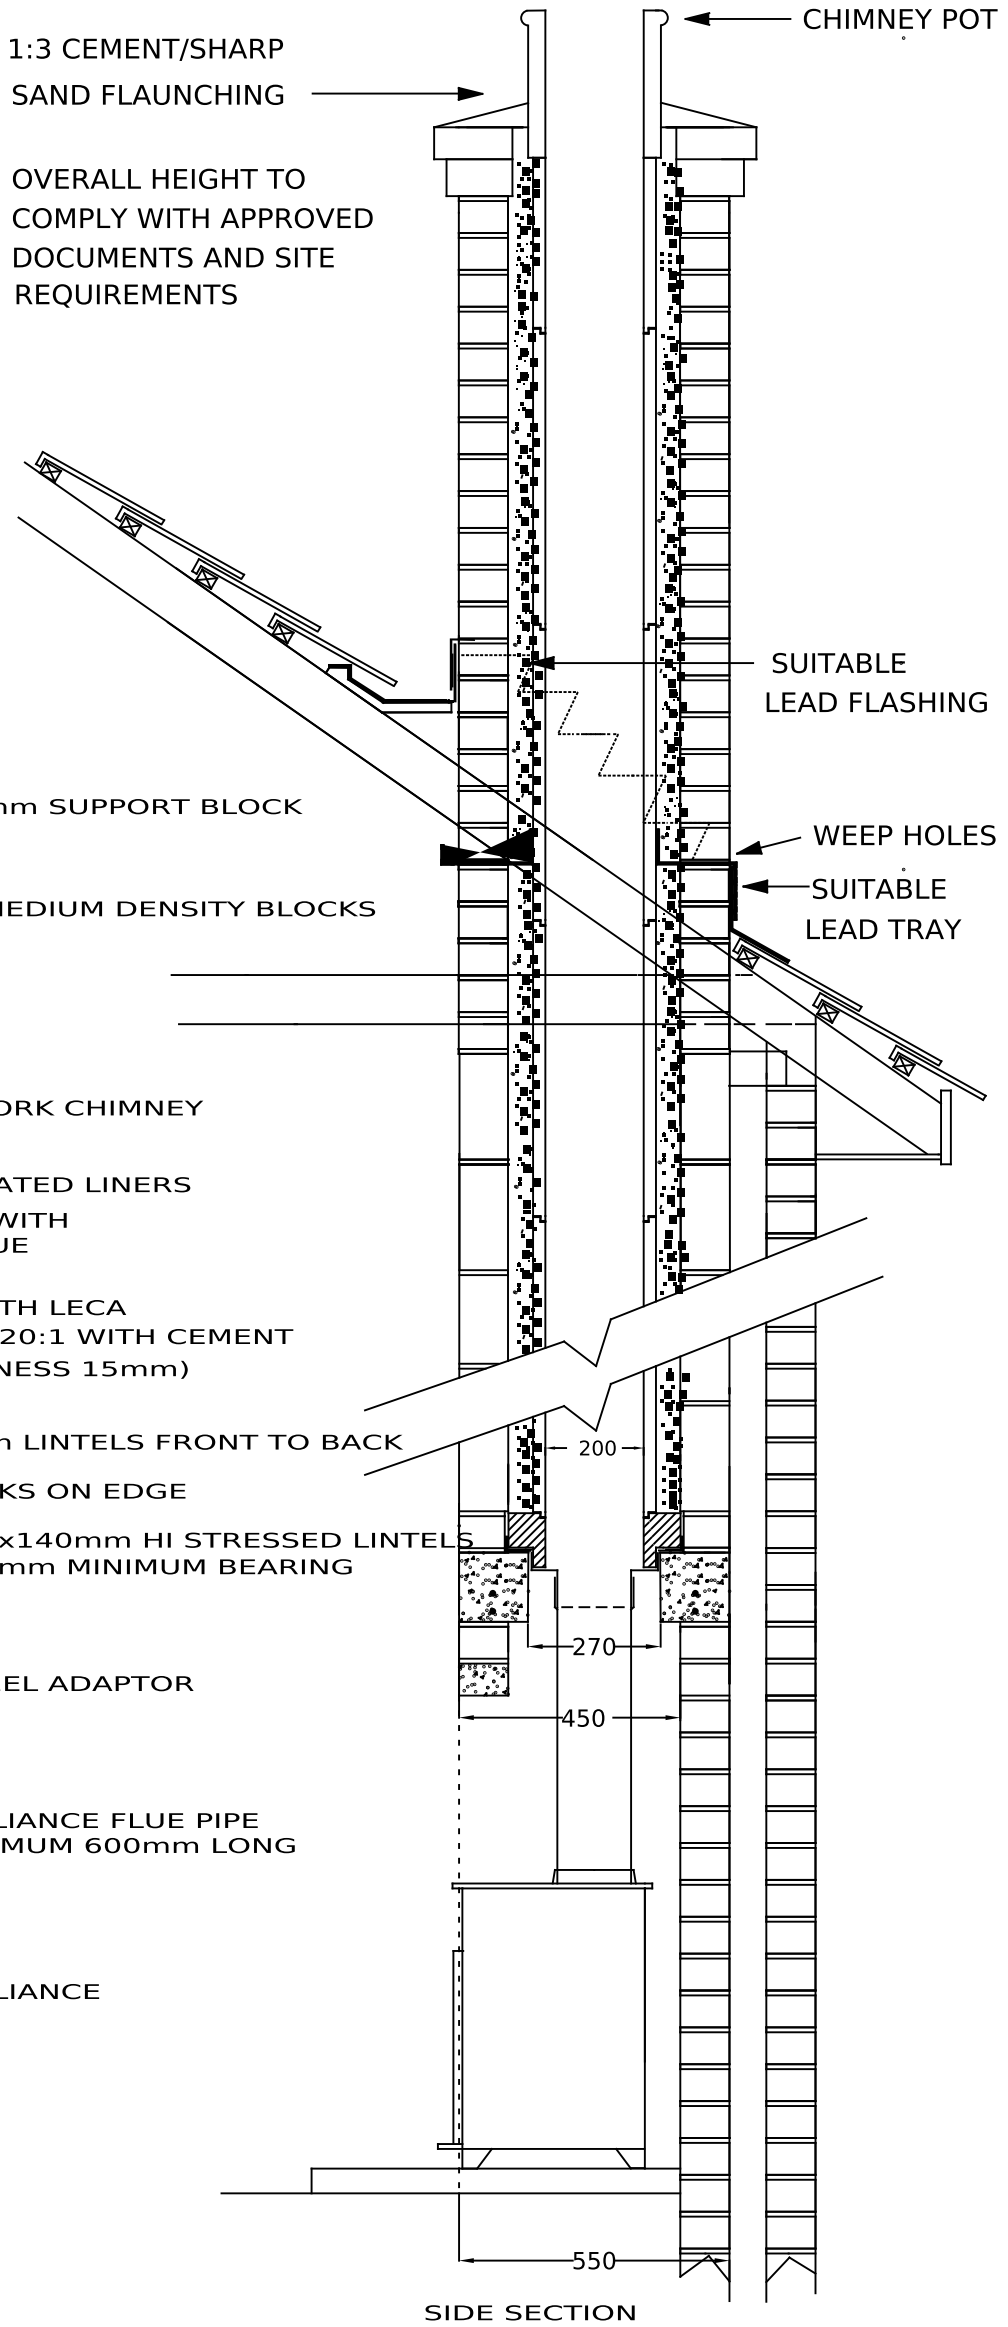

SIDE SECTION

DRAWING TITLE ISOKERN STANDARD 200mm LINER SYSTEM CONNECTING TO AN APPLIANCE	DRAWING NO Std 1c SPL SCALE 1:20 DATE 29-1-16